P.B. 7 pg 48

FED. ROAD DIV. No.	STATE	PROJECT No.	FISCAL YEAR	SHEET No.
3	FLA.		64	9

STATE JOB No 89090-2502

NOTE:
For details of ℄ SURVEY offset see sheet number 3

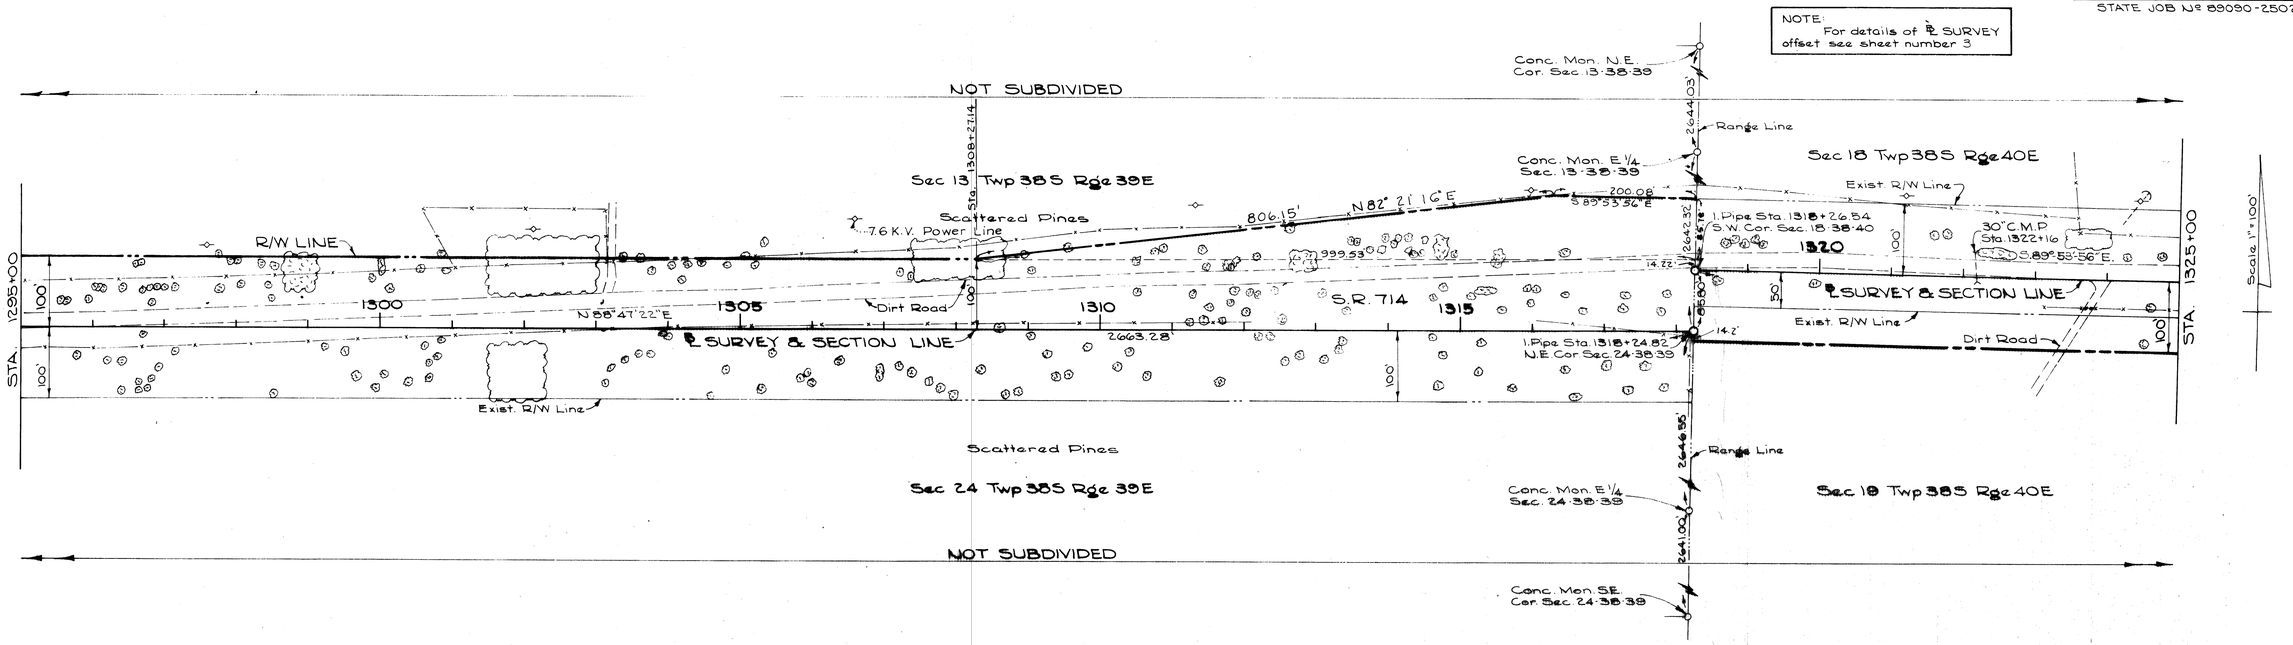

STATE OF FLORIDA
STATE ROAD DEPARTMENT

RIGHT OF WAY MAP

STATE ROAD No. 714 MARTIN COUNTY

	BY	DATE	APPROVED BY	DATE
DRAWN	HAVP	1-64		2-20-64
TRACED	HAVP	1-64		DISTRICT ENGINEER
CHECKED	E.L.B.	2-64		3-24-64
COMPARED				ENGINEER OF RIGHTS OF WAY
INDEXED				STATE HIGHWAY ENGINEER

REVISION	BY	DATE

SECTION. 89090-2502 SHEET 9 OF 12