Sheet 12 of 12

PB 7 Pg 48

P.B. 7 pg. 48

FED. ROAD DIV. No.	STATE	PROJECT No.	FISCAL YEAR	SHEET No.
3	FLA.		64	12

STATE JOB No 89090-2502

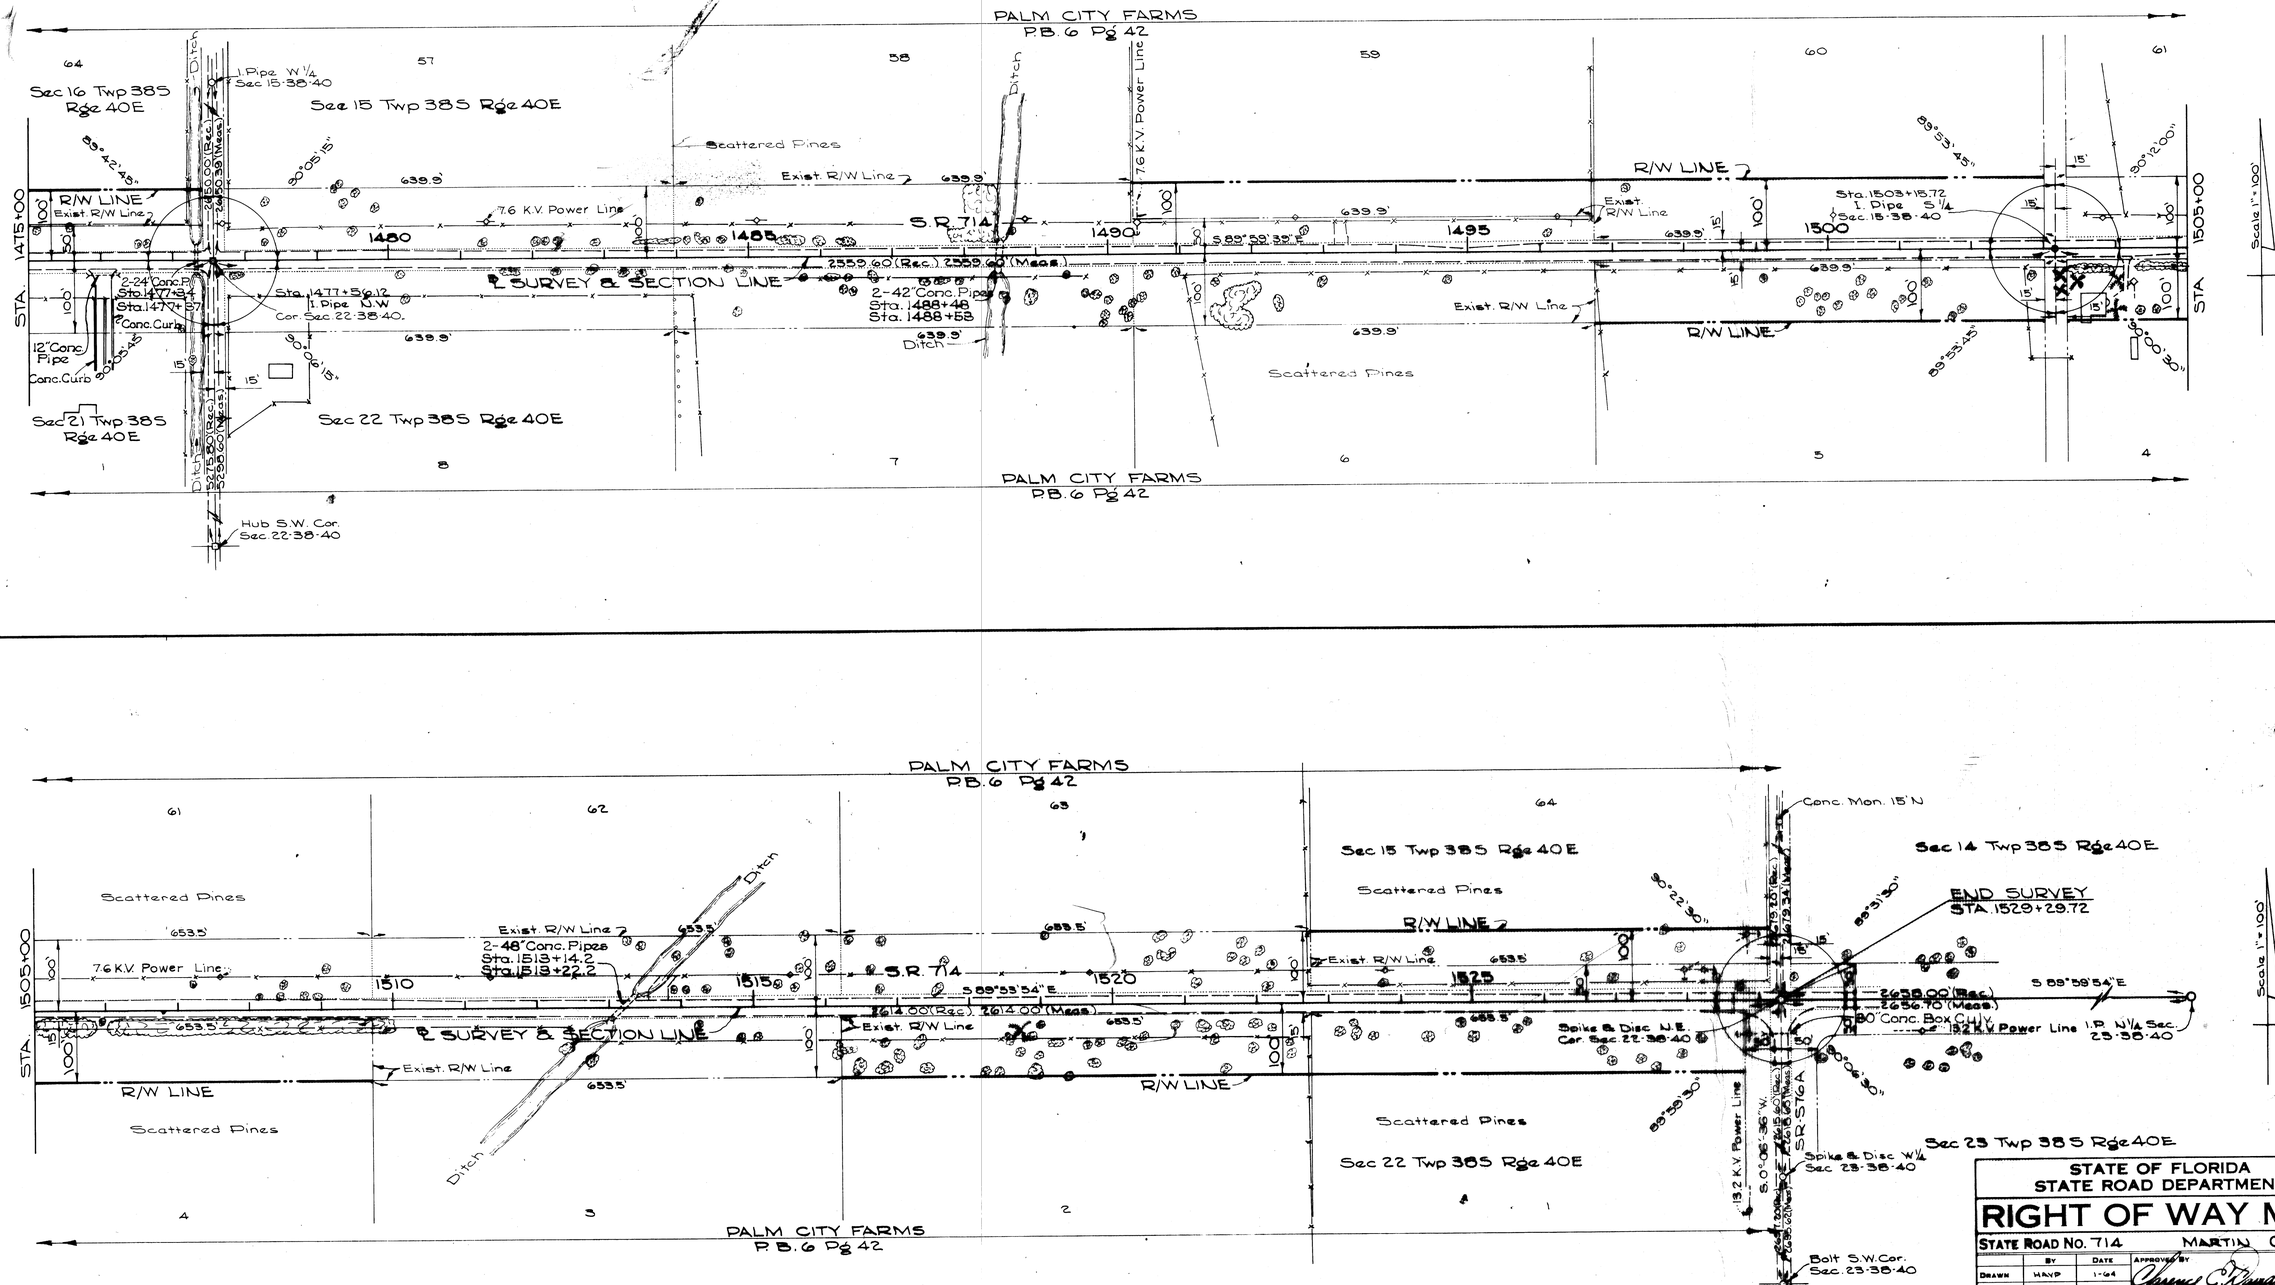

REVISION	BY	DATE

STATE OF FLORIDA
STATE ROAD DEPARTMENT

RIGHT OF WAY MAP

STATE ROAD No. 714 MARTIN COUNTY

	BY	DATE
DRAWN	WAVP	1-64
TRACED	WAVD	1-64
CHECKED	E.L.B.	2-64
COMPARED		
INDEXED		

APPROVED BY — DATE 2-26-64
DISTRICT ENGINEER
ENGINEER OF RIGHTS OF WAY
STATE HIGHWAY ENGINEER

SECTION 89090-2502 SHEET 12 OF 12

CORNELL, JACKSONVILLE