SAFETY ON THIS JOB DEPENDS ON YOU

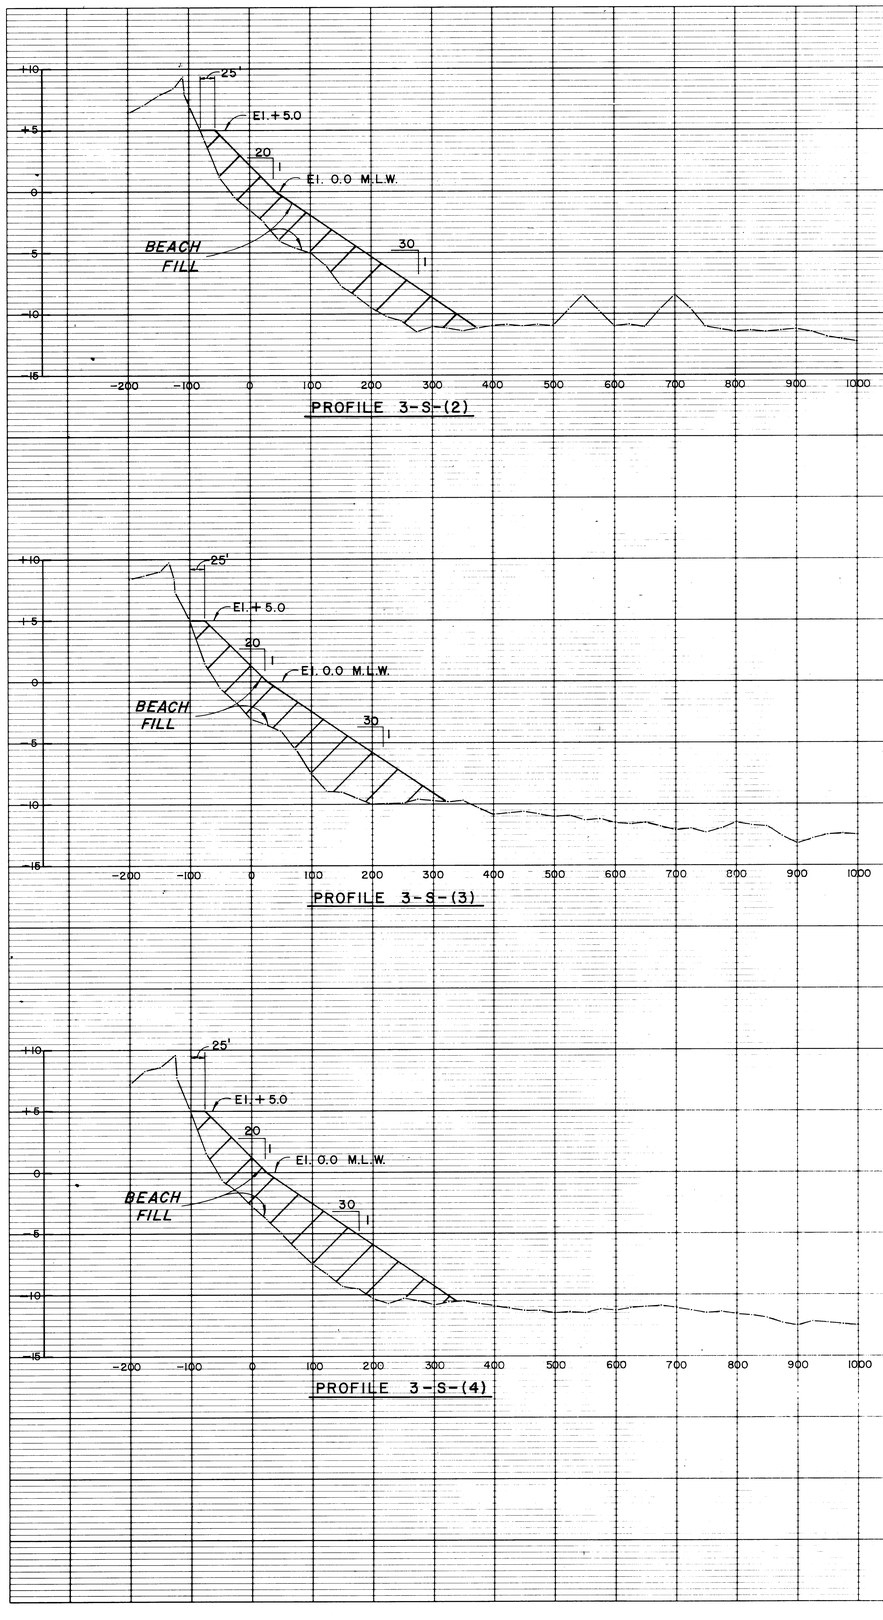

PROFILE 3-S-(2)

PROFILE 3-S-(3)

PROFILE 3-S-(4)

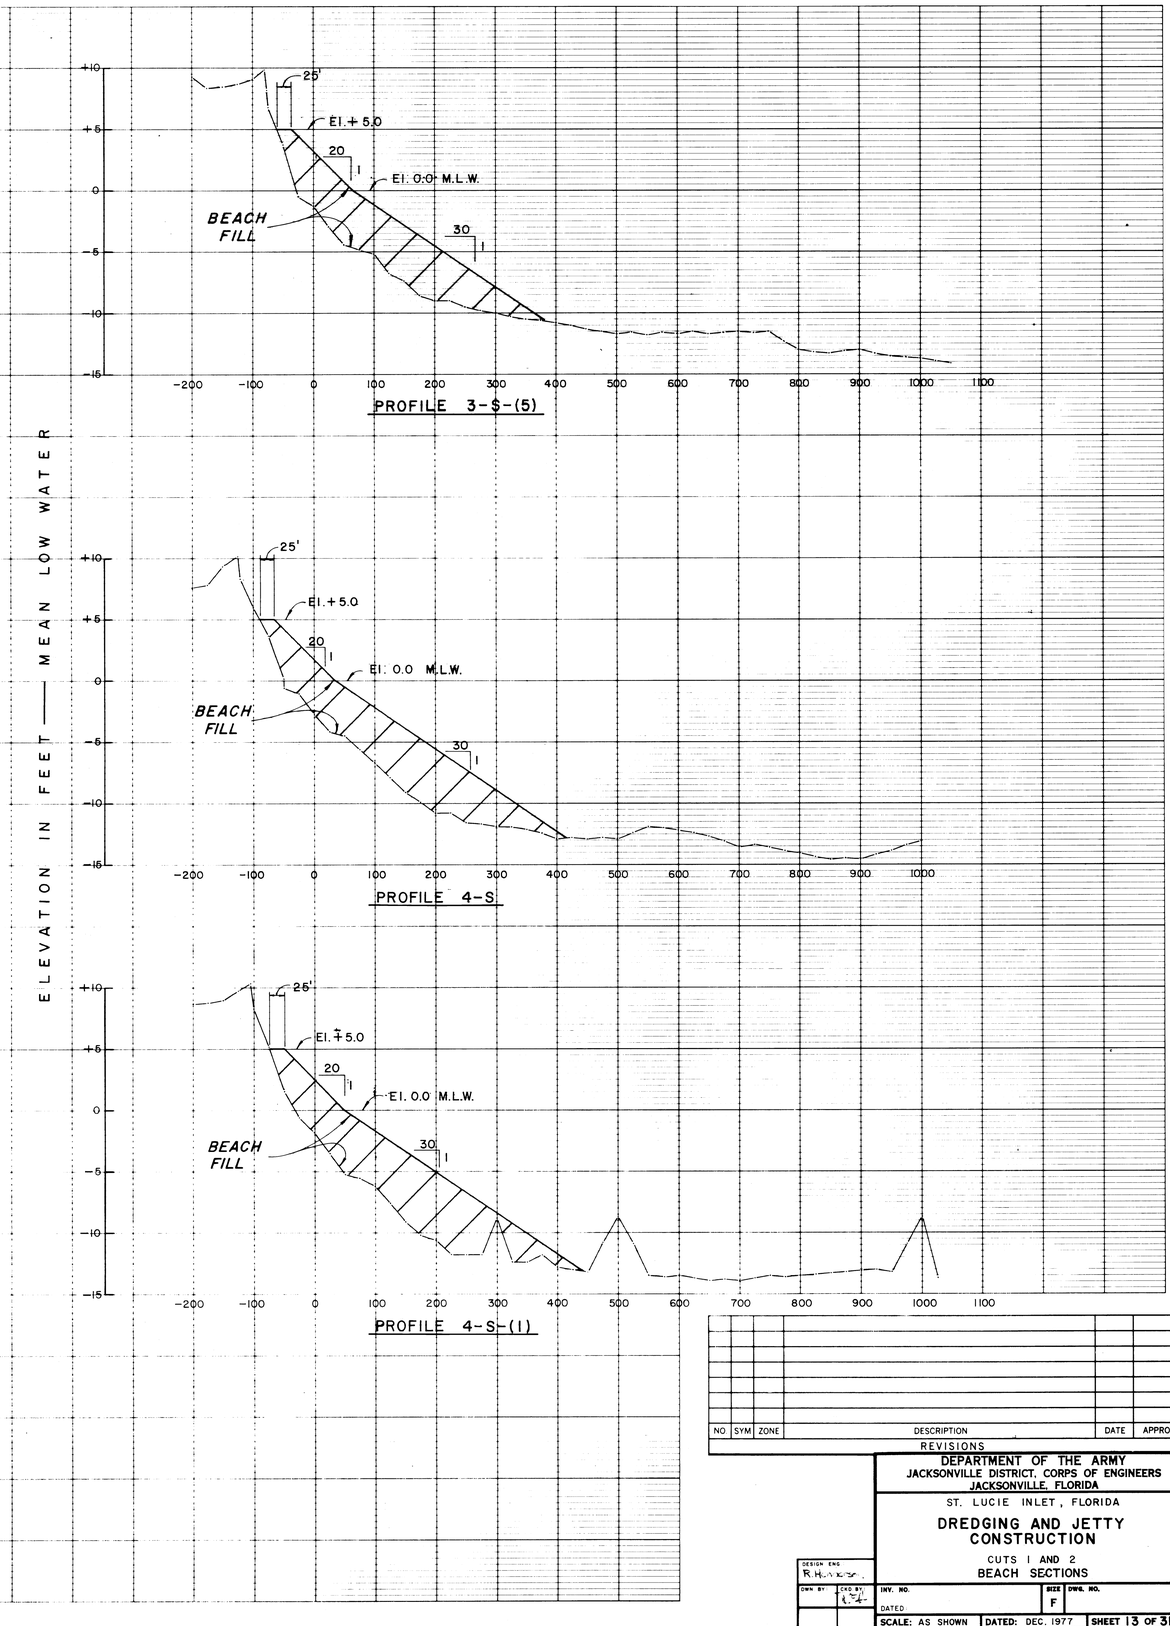

PROFILE 3-$-(5)

PROFILE 4-S

PROFILE 4-S-(1)

NO	SYM	ZONE	DESCRIPTION	DATE	APPROVED

REVISIONS

DEPARTMENT OF THE ARMY
JACKSONVILLE DISTRICT, CORPS OF ENGINEERS
JACKSONVILLE, FLORIDA

ST. LUCIE INLET, FLORIDA

DREDGING AND JETTY CONSTRUCTION

CUTS 1 AND 2
BEACH SECTIONS

DESIGN ENG: R. H. [illegible]
DWN BY: [illegible] CKD BY: [illegible]
INV. NO.
DATED
SIZE: F
DWG. NO.
SCALE: AS SHOWN
DATED: DEC. 1977
SHEET 13 OF 31

D.O. FILE NO. 15-32,620

(4)