This right of way map when recorded is an instrument of conveyance, transferring in accordance with the Florida Statutes 337.29, all right, title, and interest in the hatched area as shown hereon, from the Florida Department of Transportation to Martin County.

Recorded in Public Records of Martin County, Florida, this 7th day February, A.D. 2015.
In Road Plat Book 1, Page 3.
(MAP)

Clerk of the Circuit Court
Martin County, Florida

2498404
File Number

SEC. 17, TWP. 38 S., RGE. 41 E.
SEC. 20, TWP. 38 S., RGE. 41 E.
HANSON GRANT
SCALE: 1" = 40'

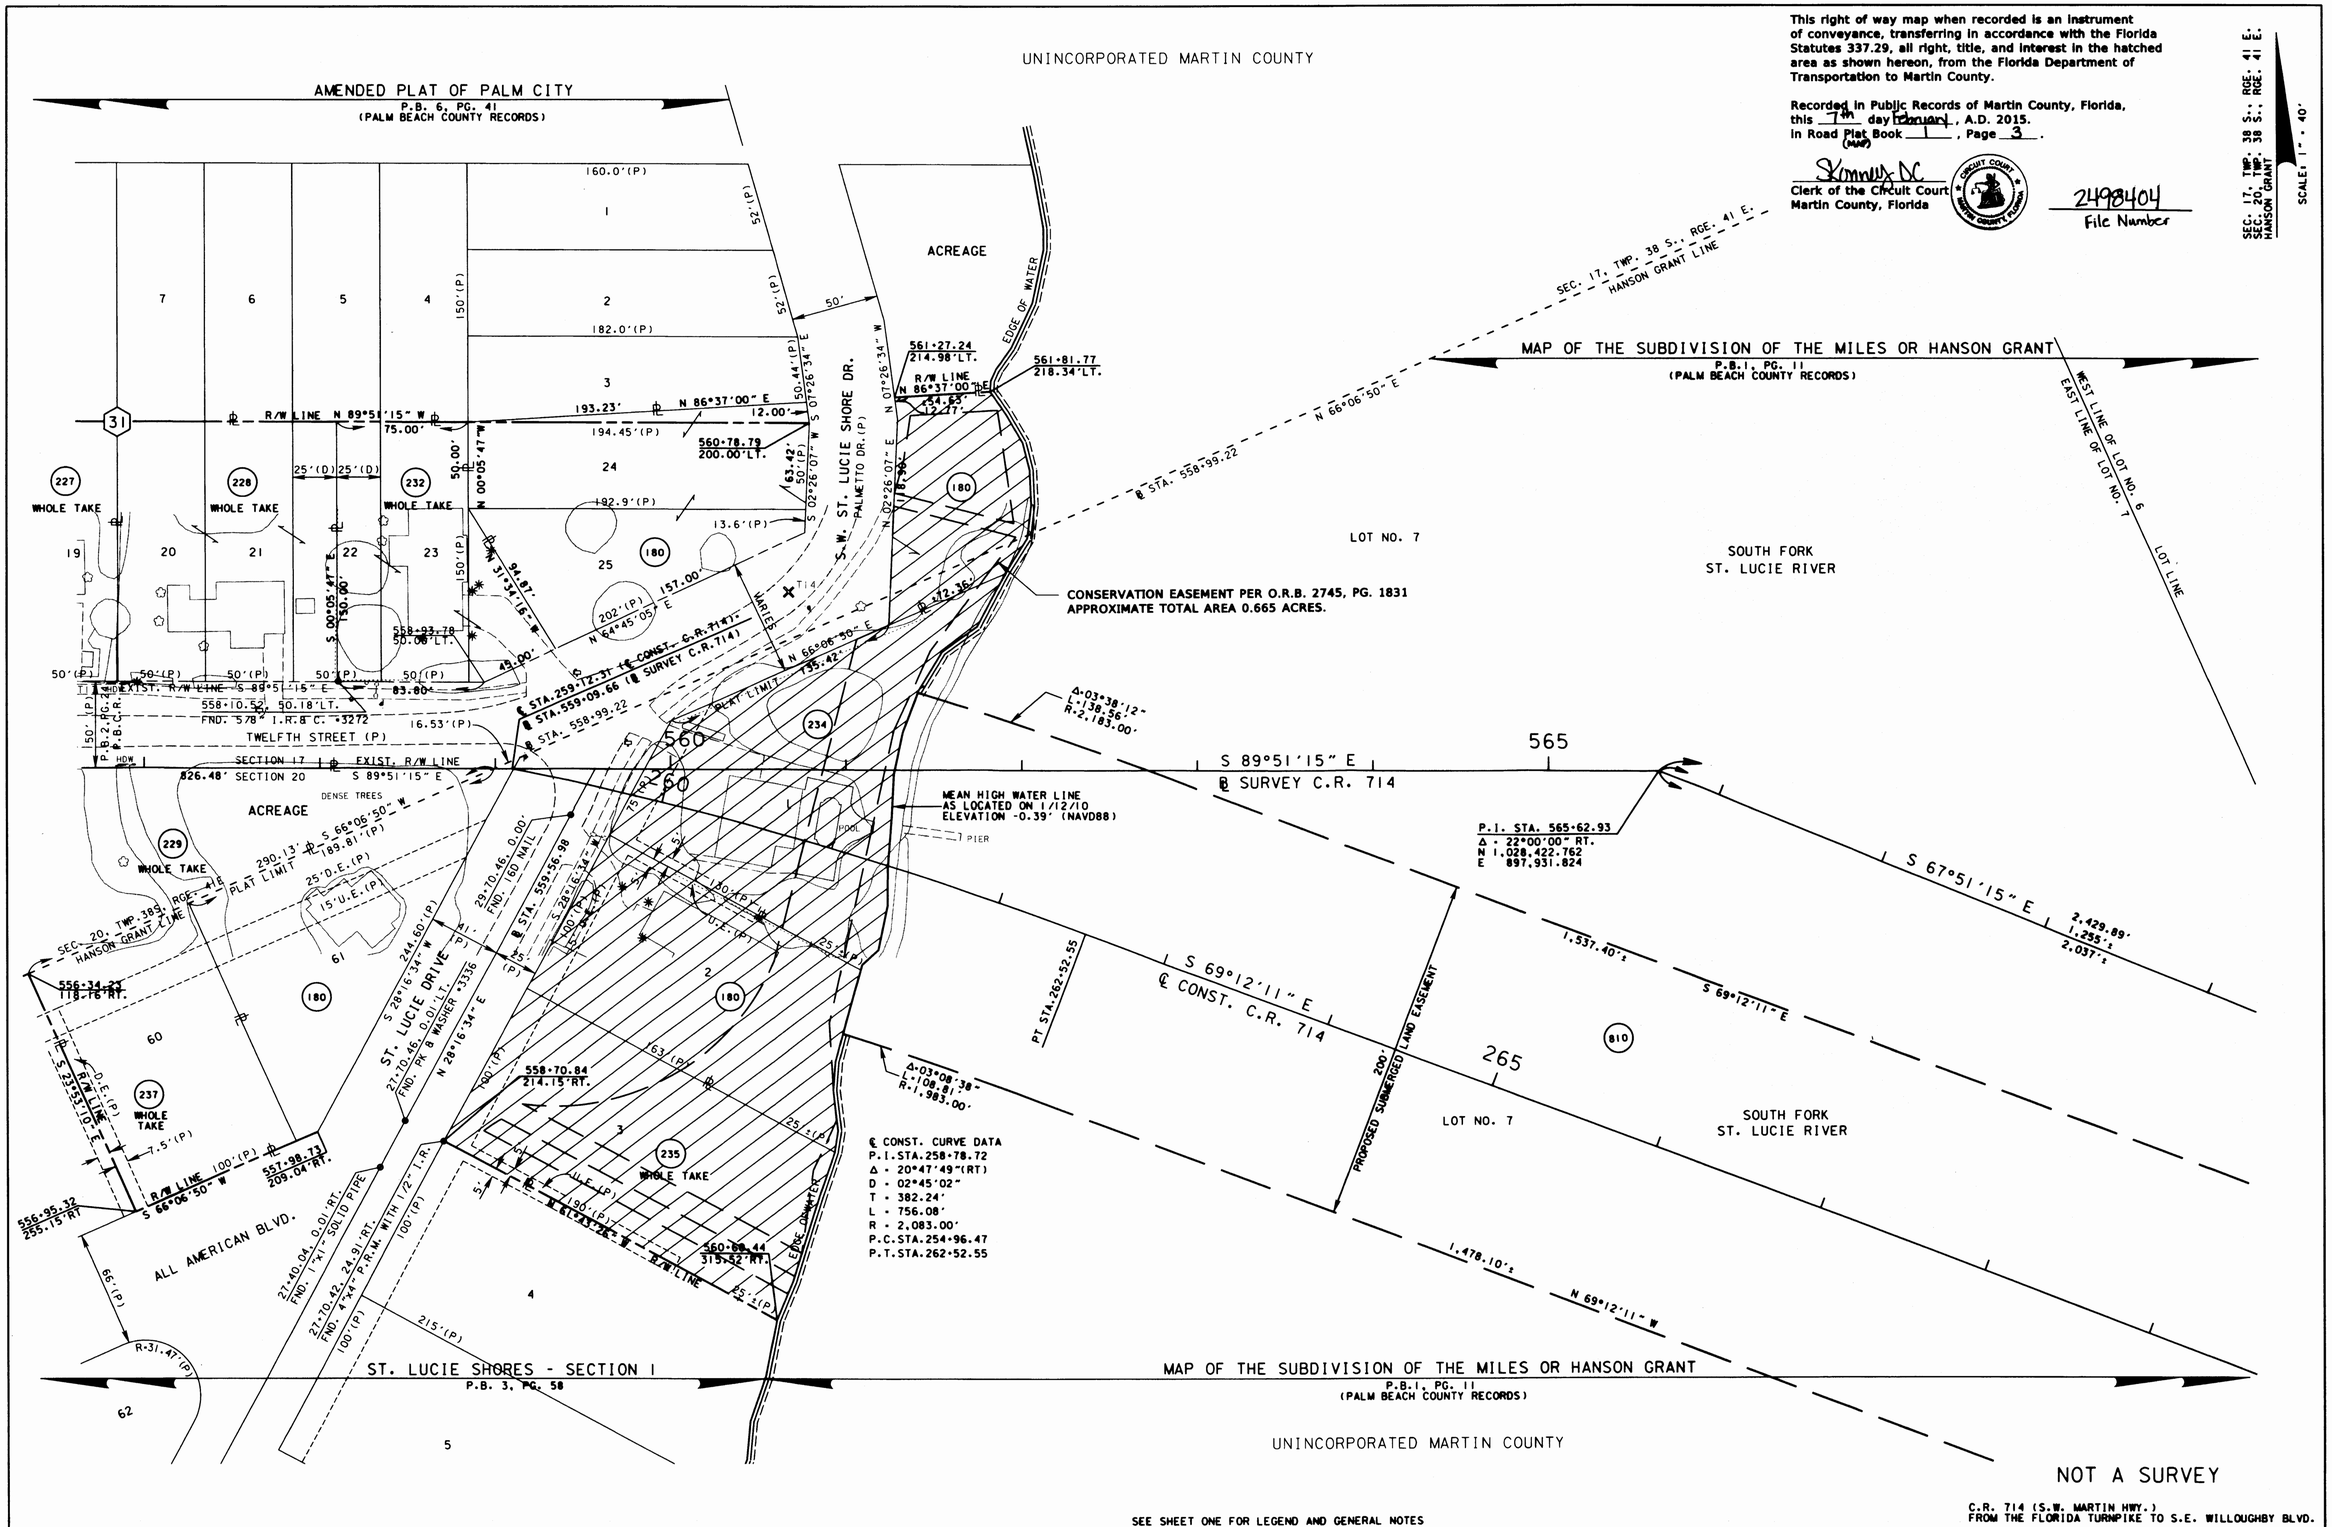

NOT A SURVEY

C.R. 714 (S.W. MARTIN HWY.)
FROM THE FLORIDA TURNPIKE TO S.E. WILLOUGHBY BLVD.

SEE SHEET ONE FOR LEGEND AND GENERAL NOTES

RIGHT OF WAY MAP	FLORIDA DEPARTMENT OF TRANSPORTATION RIGHT OF WAY MAPPING	APPROVED BY DISTRICT RIGHT OF WAY SURVEYOR	DATE 2/23/09			ADD O.R.B.2745/1831 ADD MHWL PER SURVEY REV.PARCEL 810	SEELEY T.BROWN T.BROWN	01-08-15 02-18-10 01-11-10		BY	DATE	FED. PROJ. NO. SEE COVER SHEET	SECTION 89000-2602
				REVISION	BY	DATE	REVISION	BY	DATE	PRELIM	DURYEA	04-12-02	
										FINAL	SANCHEZ	09-30-02	COUNTY ROAD NO. 714 MARTIN COUNTY
										CHECKED	WILHJELM	10-04-02	

MAPS PREPARED BY KEITH & SCHNARS, P.A.
W.P.I. No.N/A
FIELD BOOK NO.'S SEE SHEET NO. 1
SCALE: 1" = 40'
ITEM/SEGMENT No. 230978.1
SHEET 16 OF 26

tlms:rwmapping\r2309781\rwdet116.dgn