A PLAT OF
VILABELLA

BEING A PARCEL OF LAND LYING IN SECTION 9, TOWNSHIP 38 SOUTH, RANGE 41 EAST, CITY OF STUART, MARTIN COUNTY, FLORIDA.

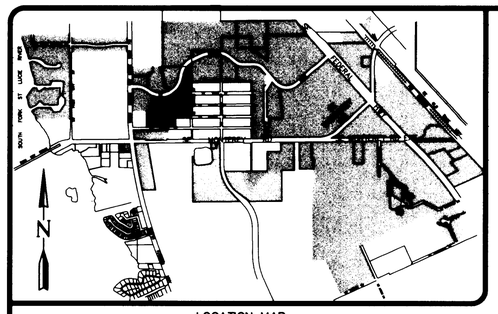

CLERK'S RECORDING CERTIFICATE

I, MARSHA EWING, CLERK OF THE CIRCUIT COURT OF MARTIN COUNTY, FLORIDA, HEREBY CERTIFY THAT THIS PLAT WAS FILED FOR RECORD IN

PLAT BOOK _____, PAGE _____, MARTIN COUNTY, FLORIDA, PUBLIC RECORDS THIS

_____ DAY OF _____, 2006.

MARSHA EWING, CLERK OF THE CIRCUIT COURT
MARTIN COUNTY, FLORIDA.

FILE NUMBER _____ BY _____
DEPUTY CLERK

SUBDIVISION PARCEL CONTROL NUMBER

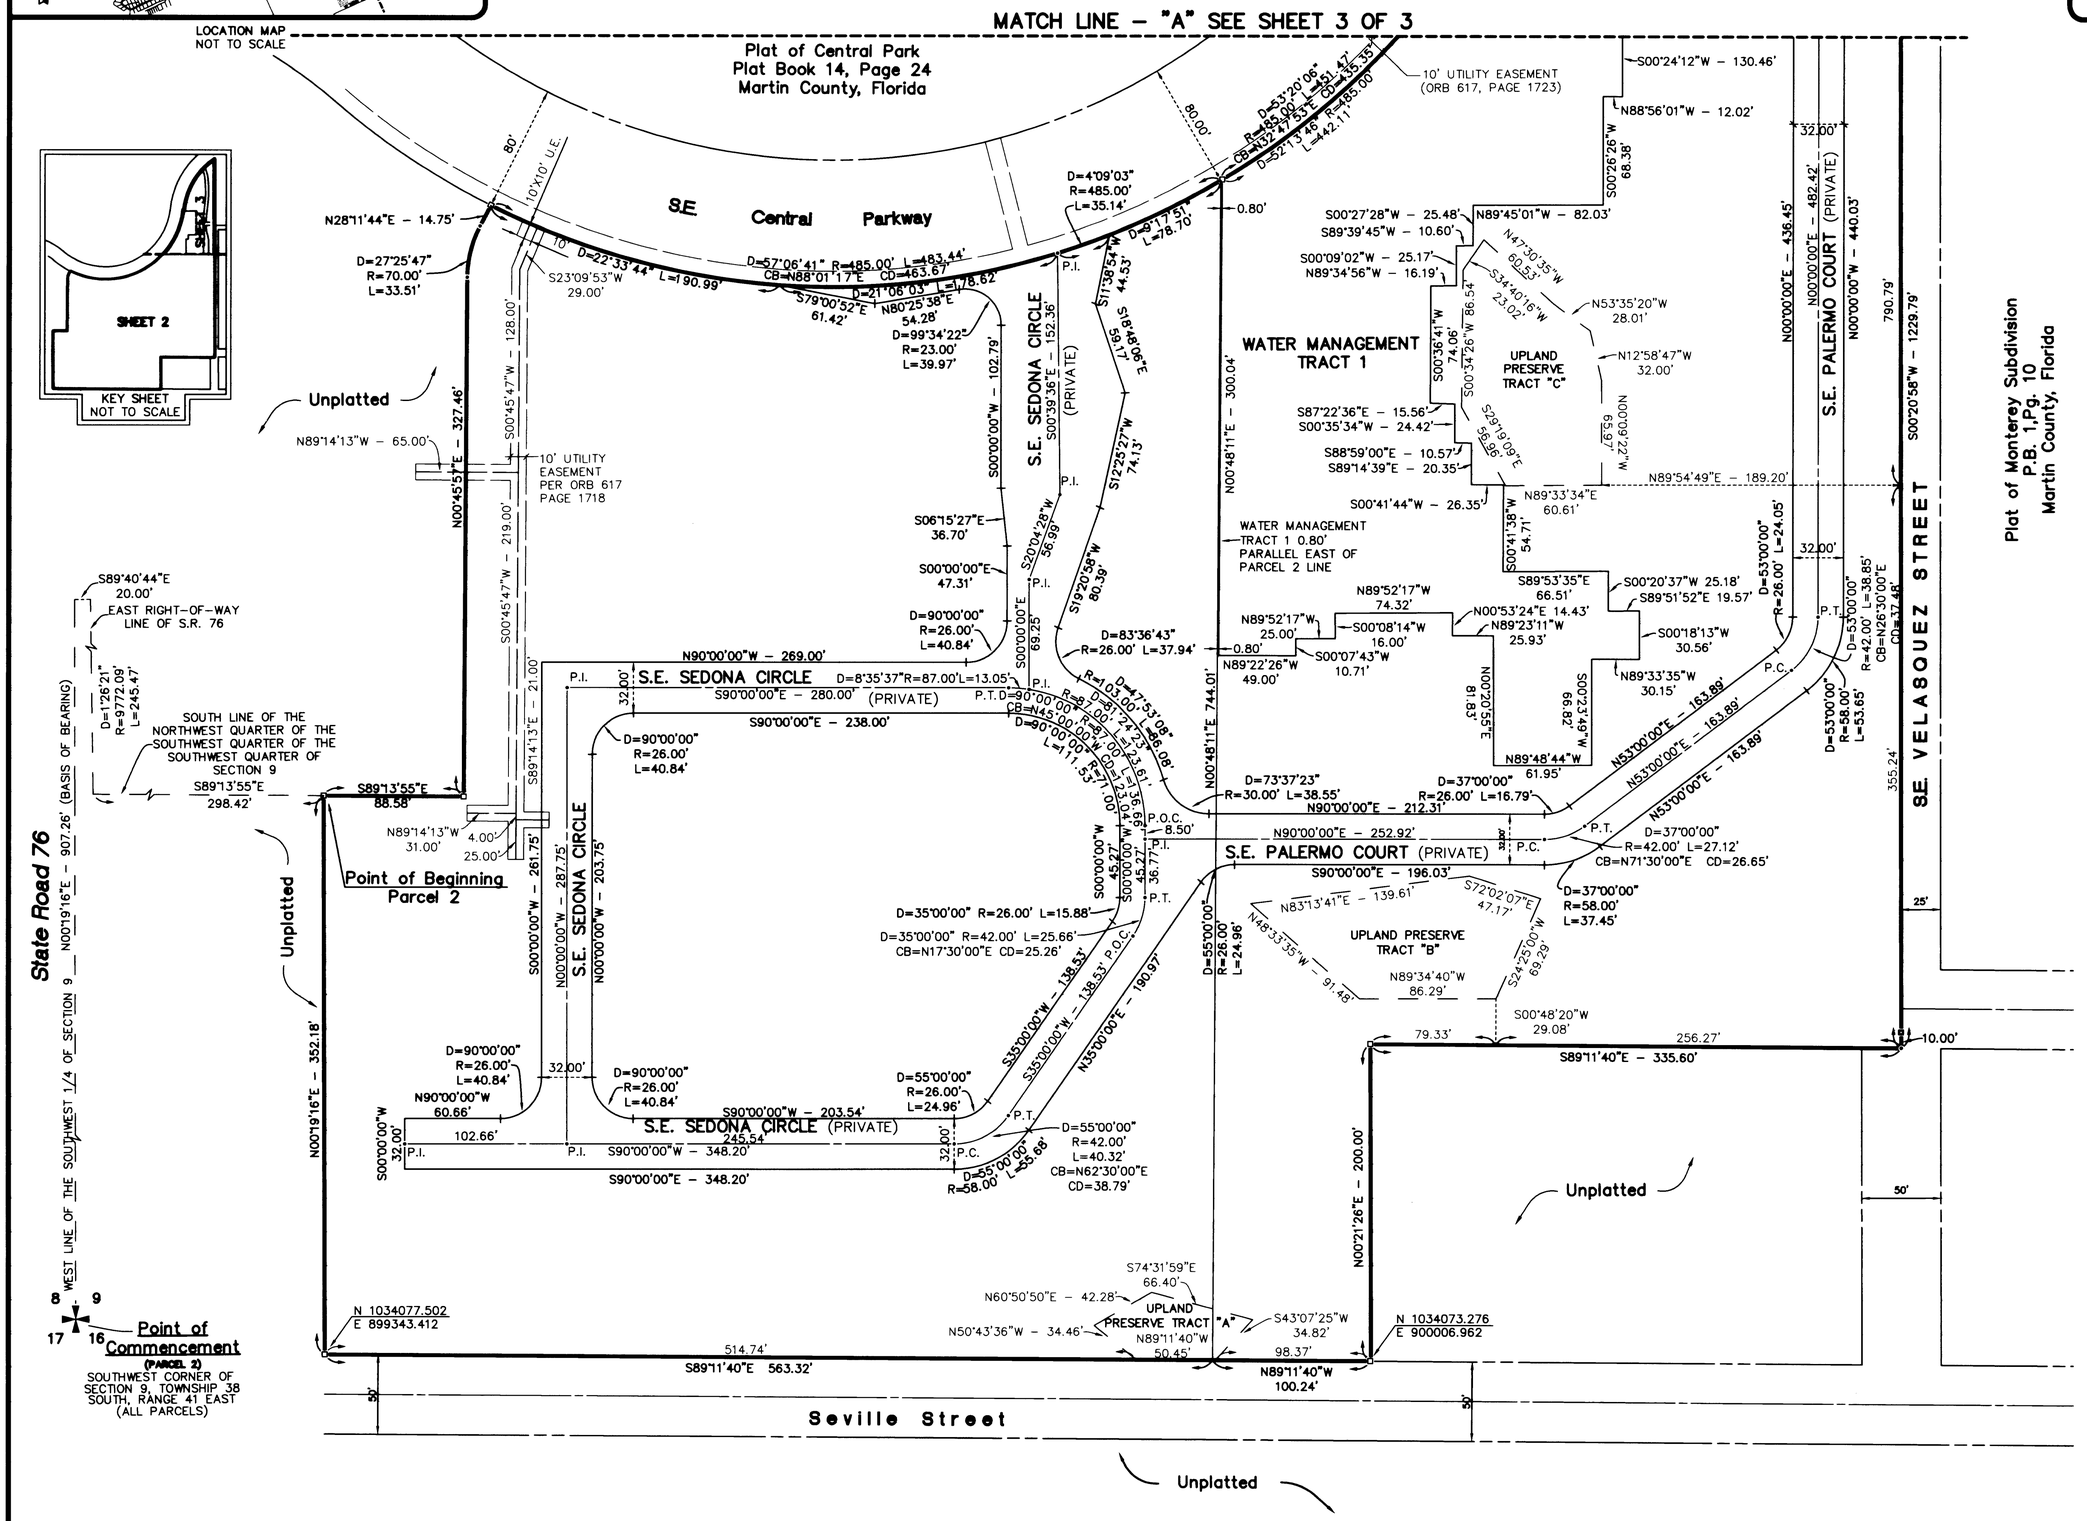

LEGEND

U.E.	=	UTILITY EASEMENT
D	=	CURVE DELTA ANGLE
R	=	CURVE RADIUS
L	=	CURVE LENGTH
(M)	=	FIELD MEASUREMENT
(D)	=	DEED MEASUREMENT
(P)	=	PLAT MEASUREMENT
O.R.B.	=	OFFICIAL RECORD BOOK
Pg.	=	PAGE
P.B.	=	PLAT BOOK
▫	=	SET PERMANENT REFERENCE MONUMENT (PRM) 4"X4" CONCRETE MONUMENT WITH DISK LABELED "GCY INC, P.R.M. LB 4108, PSM 4130"
•	=	P.C.P.–P.K.(PARKER KALON) NAIL & BASS WASHER STAMPED "PCP GCY, INC. LB 4108"
C.M.	=	CONCRETE MONUMENT
FND	=	FOUND
P.T.	=	POINT OF TANGENCY
P.I.	=	POINT OF INTERSECTION
P.C.	=	POINT OF CURVEATURE
P.C.C.	=	POINT OF COMPUND CURVE

Job Number 05–1019–02

GCY INCORPORATED
PROFESSIONAL SURVEYORS AND MAPPERS
CERTIFICATE OF AUTHORIZATION LB 4108

CORPORATE OFFICE
PO BOX 1469 • 1505 SW MARTIN HWY.
PALM CITY, FL 34991
(800) 386–1066

TALLAHASSEE OFFICE
4909 N. MONROE STREET
TALLAHASSEE, FL 32303
(850) 536–8455