DETAIL "A"

1" = 20'

THIS MAP IS INTENDED TO BE DISPLAYED AT A SCALE OF 1" = 20' OR SMALLER

SEE SHEET 7 OF 13

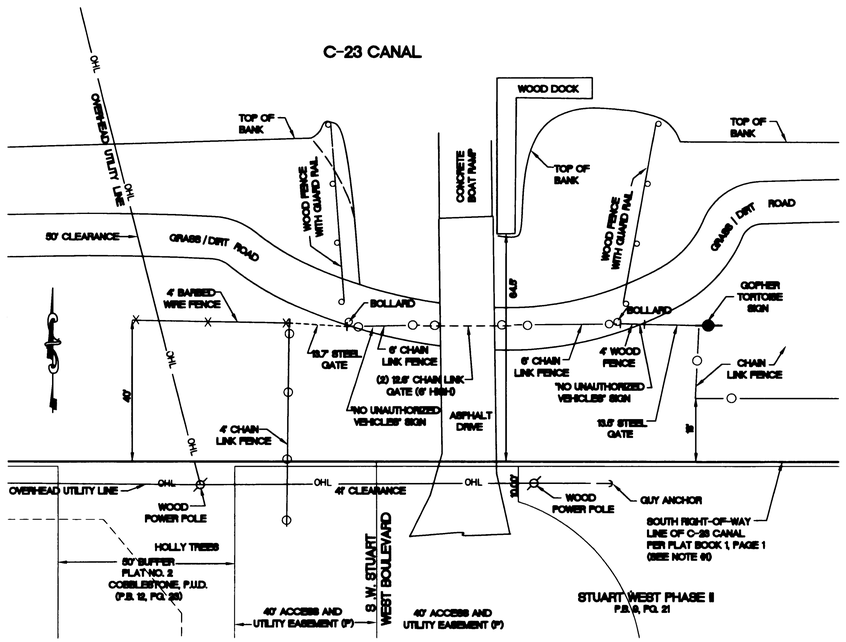

DETAIL "B"

1" = 20'

THIS MAP IS INTENDED TO BE DISPLAYED AT A SCALE OF 1" = 20' OR SMALLER

SEE SHEET 9 OF 13

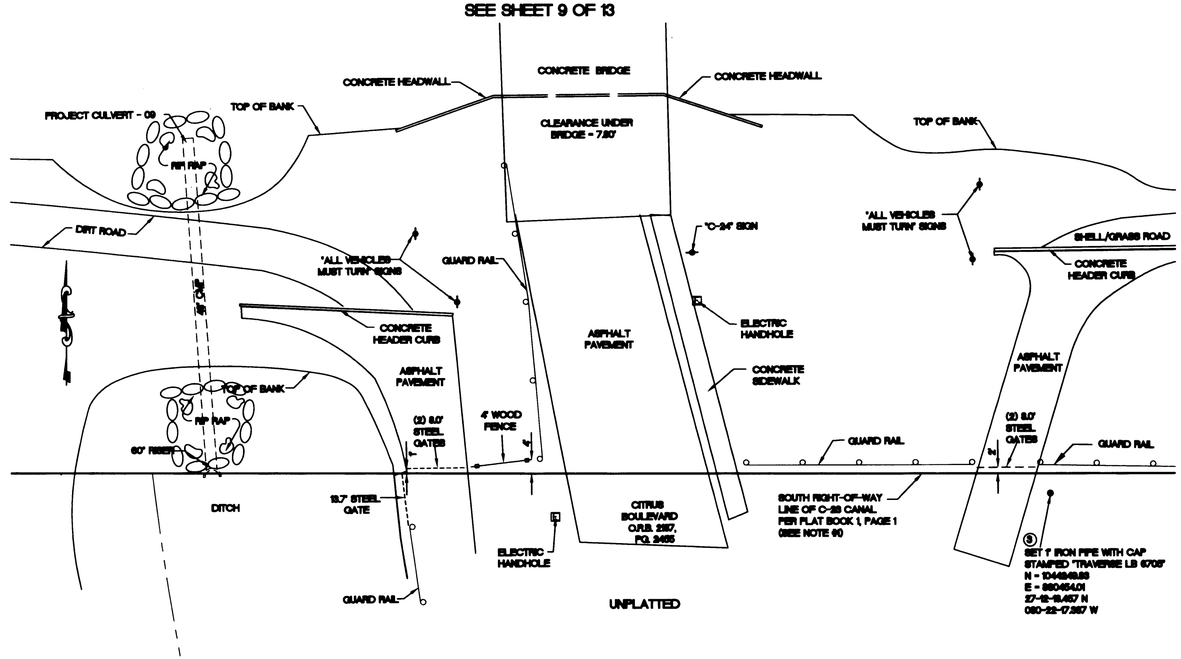

DETAIL "C"

NOT TO SCALE

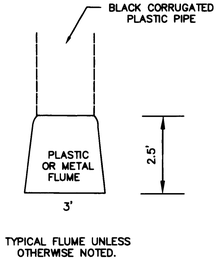

TYPICAL FLUME UNLESS OTHERWISE NOTED.

DETAIL "D"

NOT TO SCALE

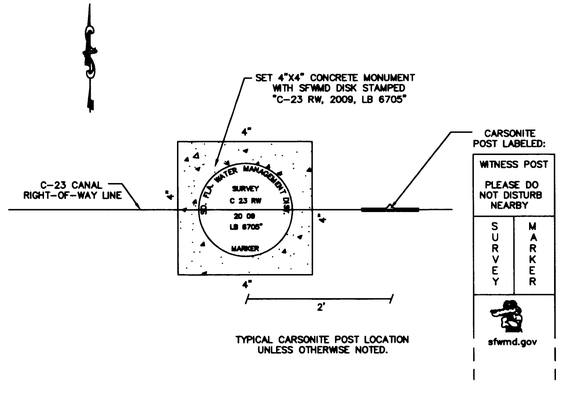

TYPICAL CARSONITE POST LOCATION UNLESS OTHERWISE NOTED.

DETAIL "E"

1" = 20'

THIS MAP IS INTENDED TO BE DISPLAYED AT A SCALE OF 1" = 20' OR SMALLER

SEE SHEET 7 OF 13

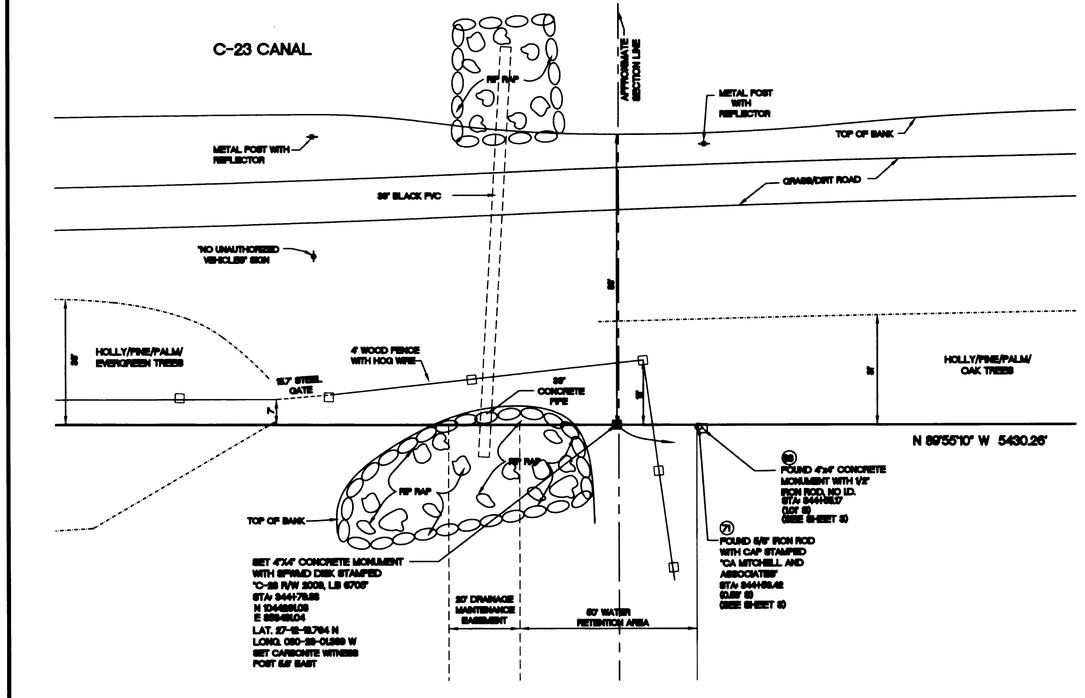

SOUTH FLORIDA WATER MANAGEMENT DISTRICT
LAND ACQUISITION DEPARTMENT – SURVEY SECTION
P.O. BOX 24680
3301 GUN CLUB ROAD
WEST PALM BEACH, FLORIDA 33416-4680

REVISIONS	DATE	CHECKED	DRAWN

DRAWN: AD/DM | CHECKED: PBM | DWG. DATE: 3-31-09 | SCALE: AS SHOWN

FIELD BOOK(S): 2, 4855, 4856, 4943, MARSHALL GORMAN, SARAHMT

FIELD DATE(S): 1-12-2009 - 3-31-2009 | PAGE(S): 62,65-68 | 8-13,59 | 8-14, 33-43 | 49-54, 95-98 | 76-71

FIELD BOOK(S): MPK | 65-68 | 0-65 | 2092-98 | 977

DATA COLLECTOR FILE(S): 28102-08

PORTION OF C-23 CANAL
DETAIL SHEET
MARTIN AND ST. LUCIE COUNTIES, FLORIDA

SEC 35 & 36: TOWNSHIP 37 S RANGE 39 E
SEC 31, 32, & 33: TOWNSHIP 37 S RANGE 40 E
SEC 1 & 2: TOWNSHIP 38 S RANGE 39 E
SEC 4, 5, & 6 TOWNSHIP 38 S RANGE 40 E

CADD FILE NO.
28102-08 C23 RW SURVEY
DRAWING NO.
28102.08 (01)
S13 SHEET OF S13