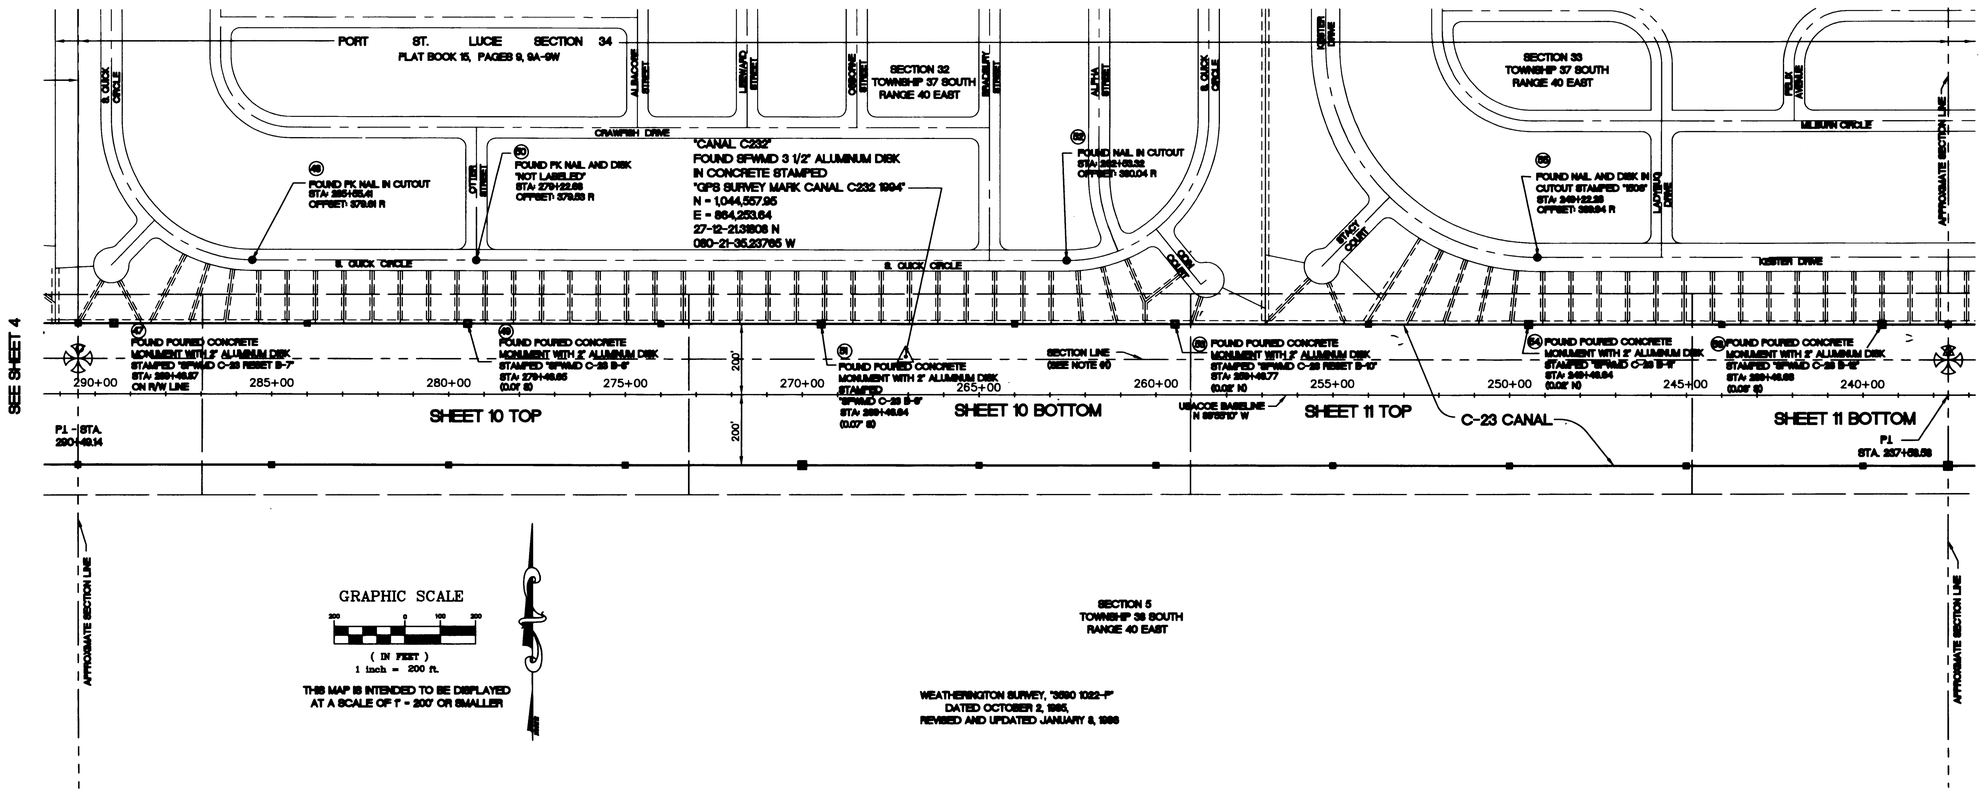

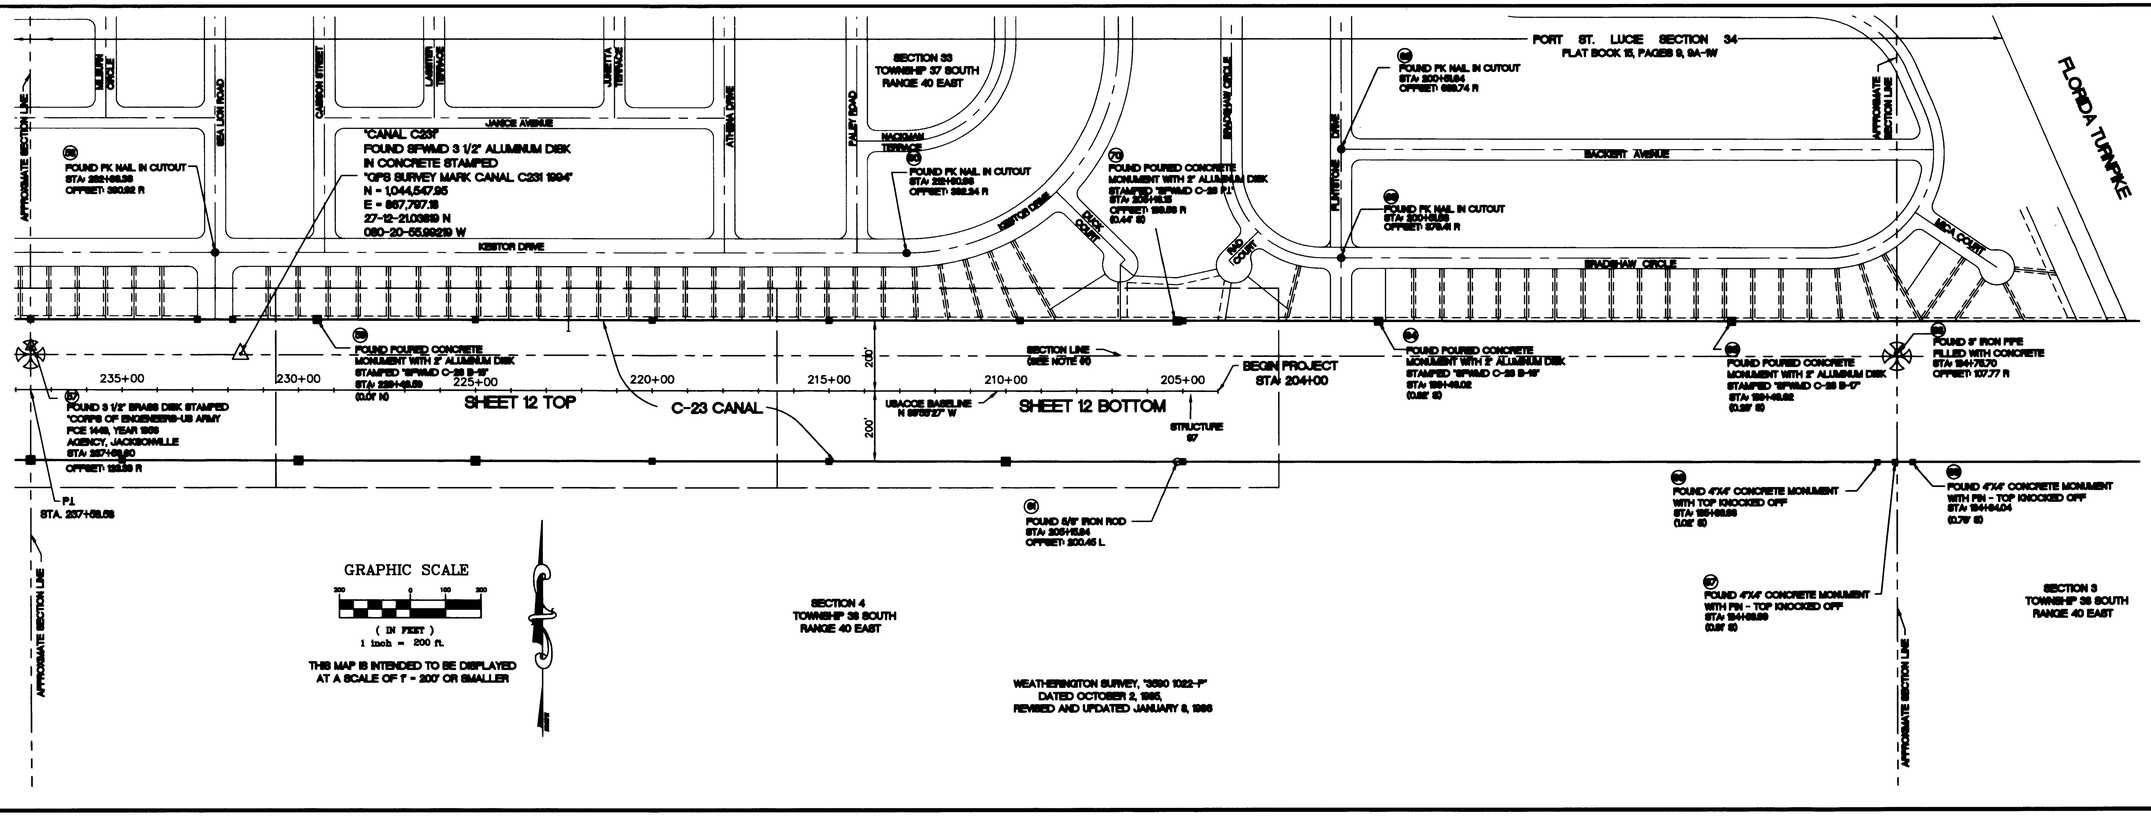

SOUTH FLORIDA WATER MANAGEMENT DISTRICT
LAND ACQUISITION DEPARTMENT – SURVEY SECTION
P.O. BOX 24680
3301 GUN CLUB ROAD
WEST PALM BEACH, FLORIDA 33416-4680

REVISIONS | DATE | CHECKED | DRAWN

DRAWN: AD/DAL | CHECKED: PBM | DWG. DATE: 3-31-09 | SCALE: AS SHOWN
FIELD DESIGNED: R. MEERS, IRWIN, DAG, MARSHALL, GORMAN, EARHART
FIELD DATES(S): 1-15-2009 – 7-31-2009 | 617
FIELD BOOK(S): MRS. 09-05, 09-06, 2009-09
PAGE(S): 62-65-09 & 1-13,15,16 & 1-14, 23-01 & 24-34, 39-40, 70-71
DATA COLLECTOR FILE(S): 28102-09

PORTION OF C-23 CANAL
SHEET LAYOUT AND FOUND MONUMENTATION
MARTIN AND ST. LUCIE COUNTIES, FLORIDA

SEC 4, 5, & 6 TOWNSHIP 38 S RANGE 40 E
SEC 1 & 2; SEC 31, 32, & 33; TOWNSHIP 37 S RANGE 40 E
SEC 35 & 36; TOWNSHIP 37 S RANGE 39 E

CADD FILE NO.
28102-08 C23 RW SURVEY
DRAWING NO.
28102.08 (01)
S5 SHEET OF S13