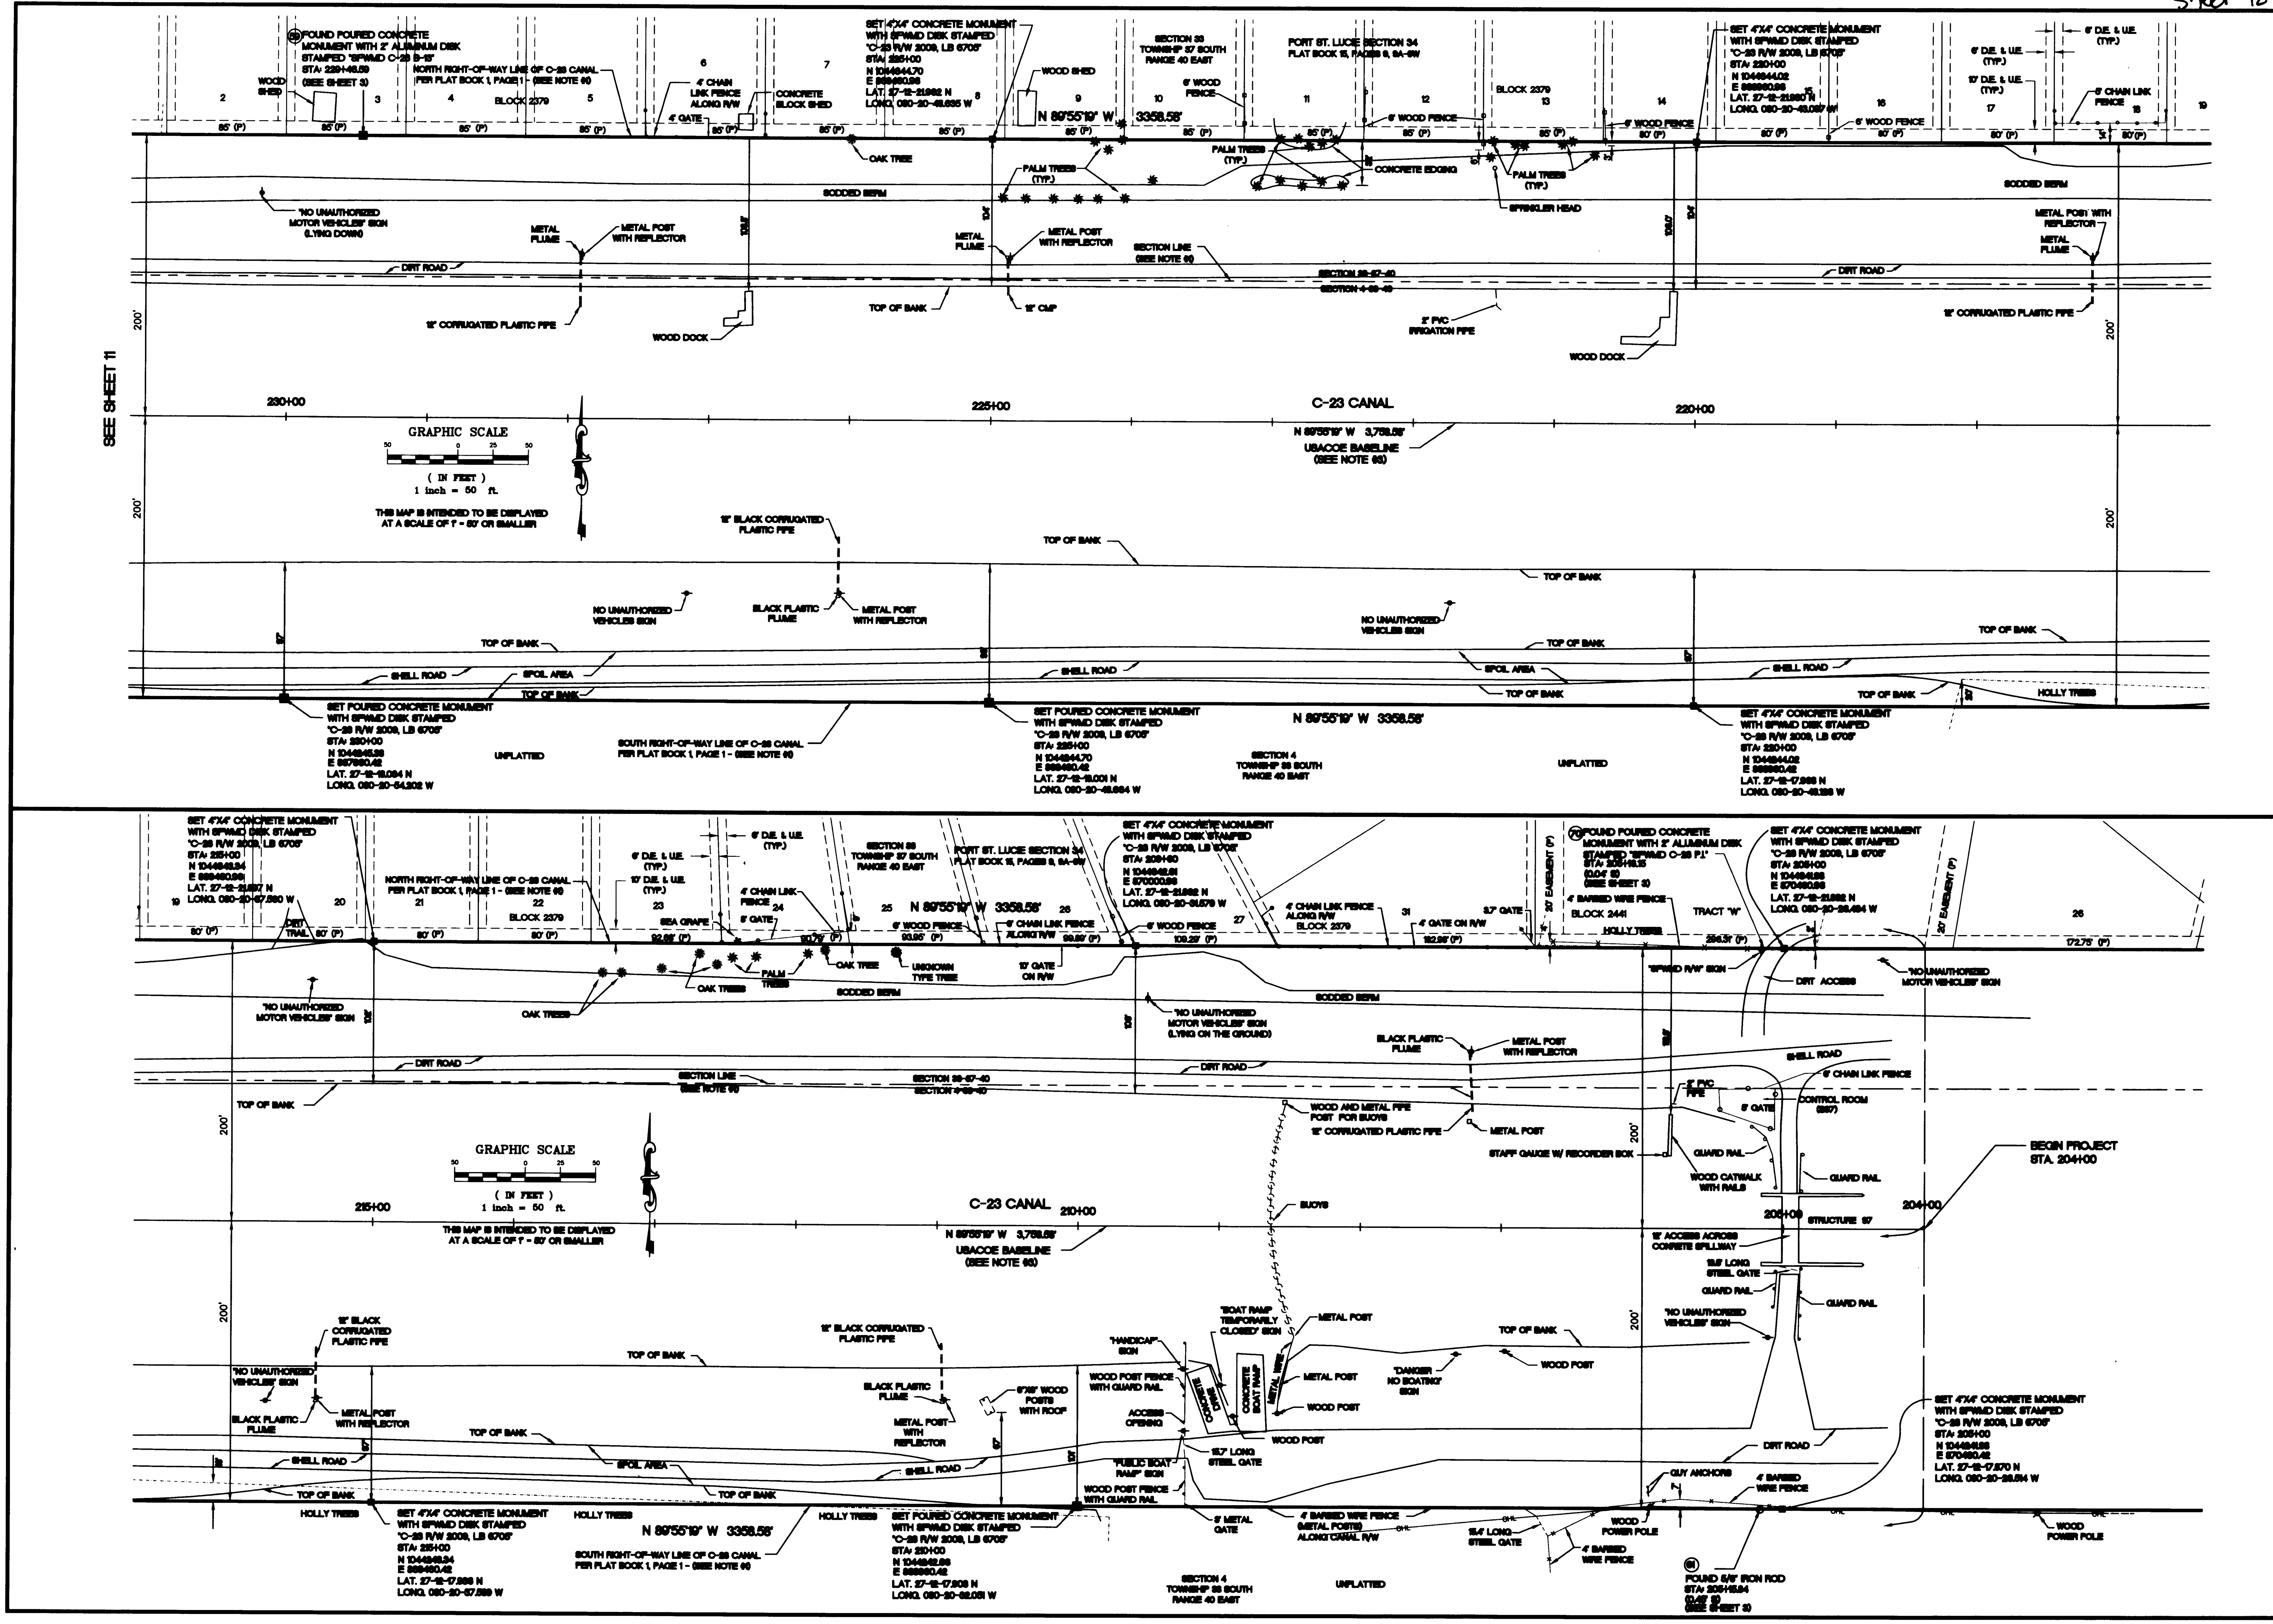

REVISIONS

DRAWN	CHECKED	DATE

SOUTH FLORIDA WATER MANAGEMENT DISTRICT

LAND ACQUISTION DEPARTMENT - SURVEY SECTION

P.O. BOX 24680
3301 GUN CLUB ROAD
WEST PALM BEACH, FLORIDA 33416-4680

DRAWN: AD/DAL CHECKED: PBM DWG. DATE: 3-31-09 SCALE: AS SHOWN
FIELD PERSON(S) P. MEEDS, IRWIN, DAO, MARSHALL, GORMAN, EARHART
FIELD DATE(S): 1-13-2009 - 3-31-2009
FIELD BOOK(S): MRI; 09-02; 2008-06 1177
PAGE(S): 82,85-86 8-13,15,18 6-19, 33-43 46-54, 38-50 70-71
DATA COLLECTOR FILE(S): 28102-08

PORTION OF C-23 CANAL

BOUNDARY SURVEY
MARTIN AND ST. LUCIE COUNTIES, FLORIDA

SEC 35 & 36; TOWNSHIP 37 S RANGE 39 E
SEC 31, 32, & 33; TOWNSHIP 37 S RANGE 40 E
SEC 1 & 2; TOWNSHIP 38 S RANGE 39 E
SEC 4, 5, & 6 TOWNSHIP 38 S RANGE 40 E

CADD FILE NO.
28102-08 C23 RW SURVEY
DRAWING NO.
28102.08 (01)