LEGAL DESCRIPTION AND DEED EXHIBIT

PORTION OF C-23 CANAL

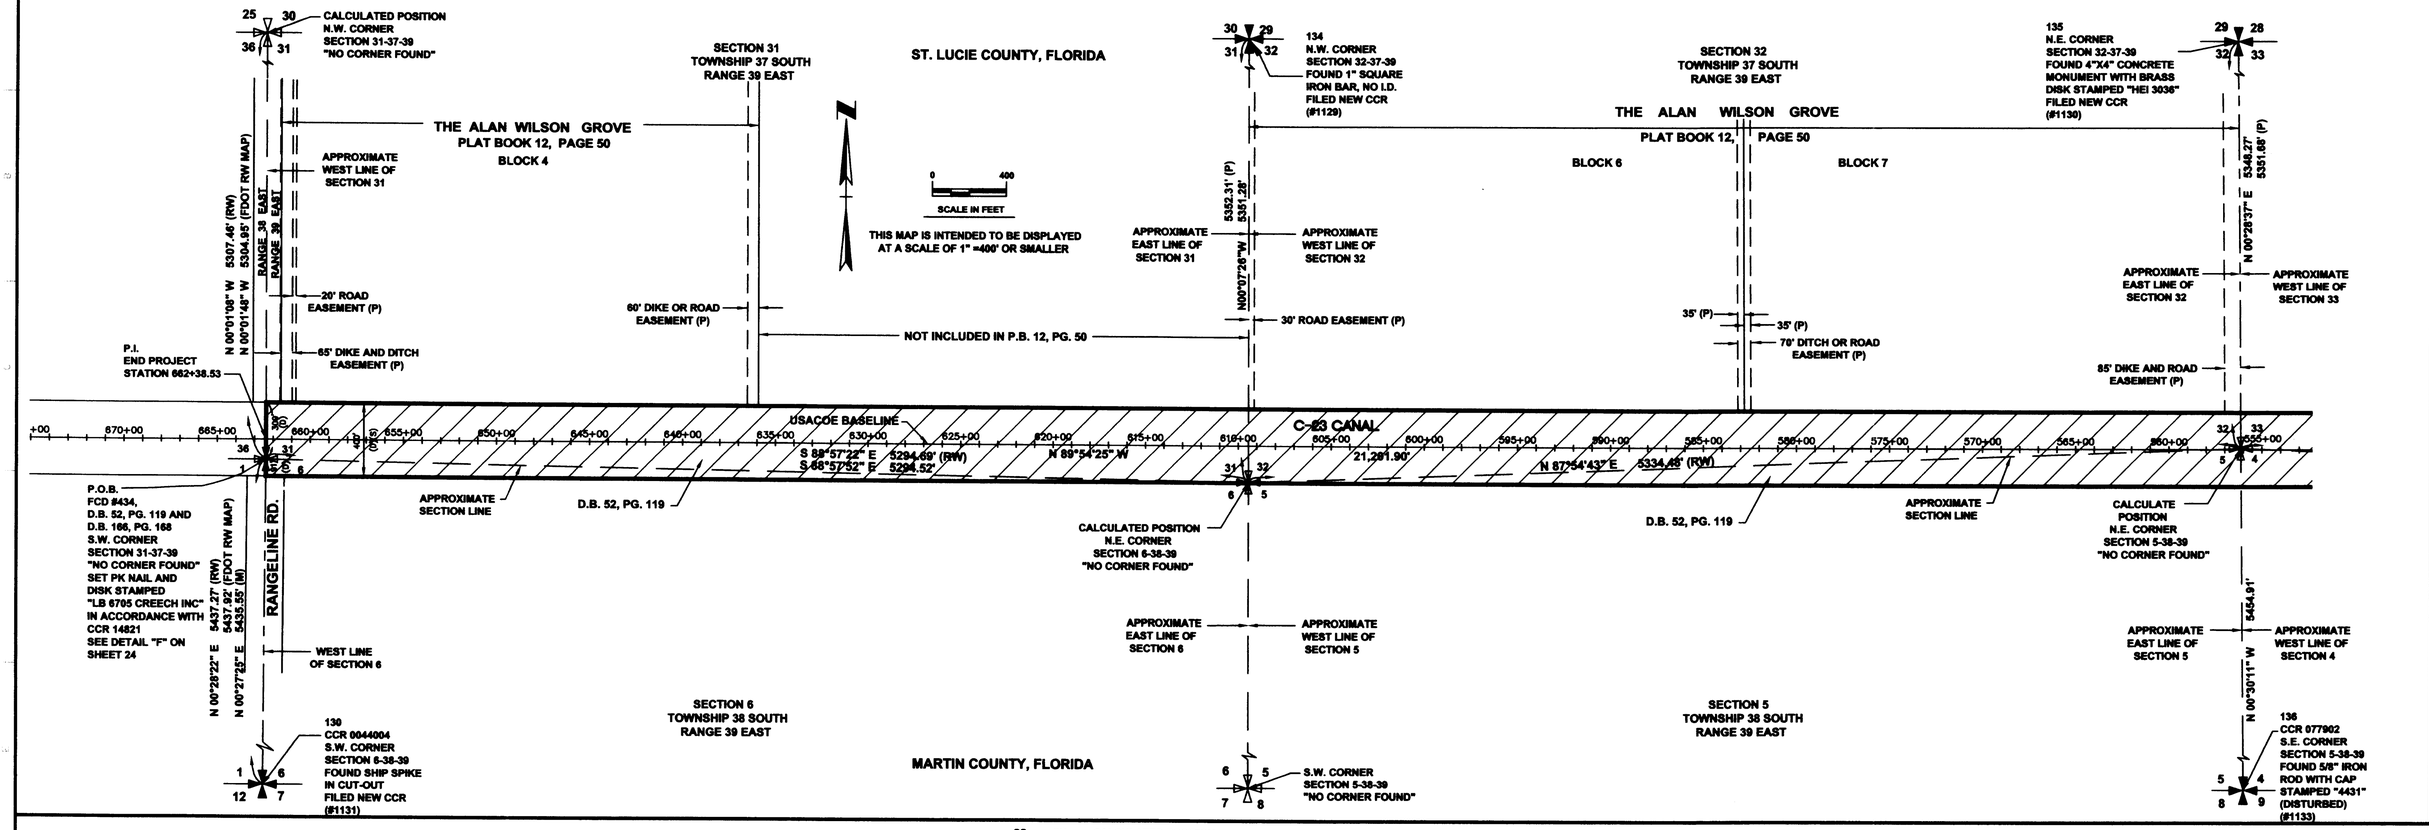

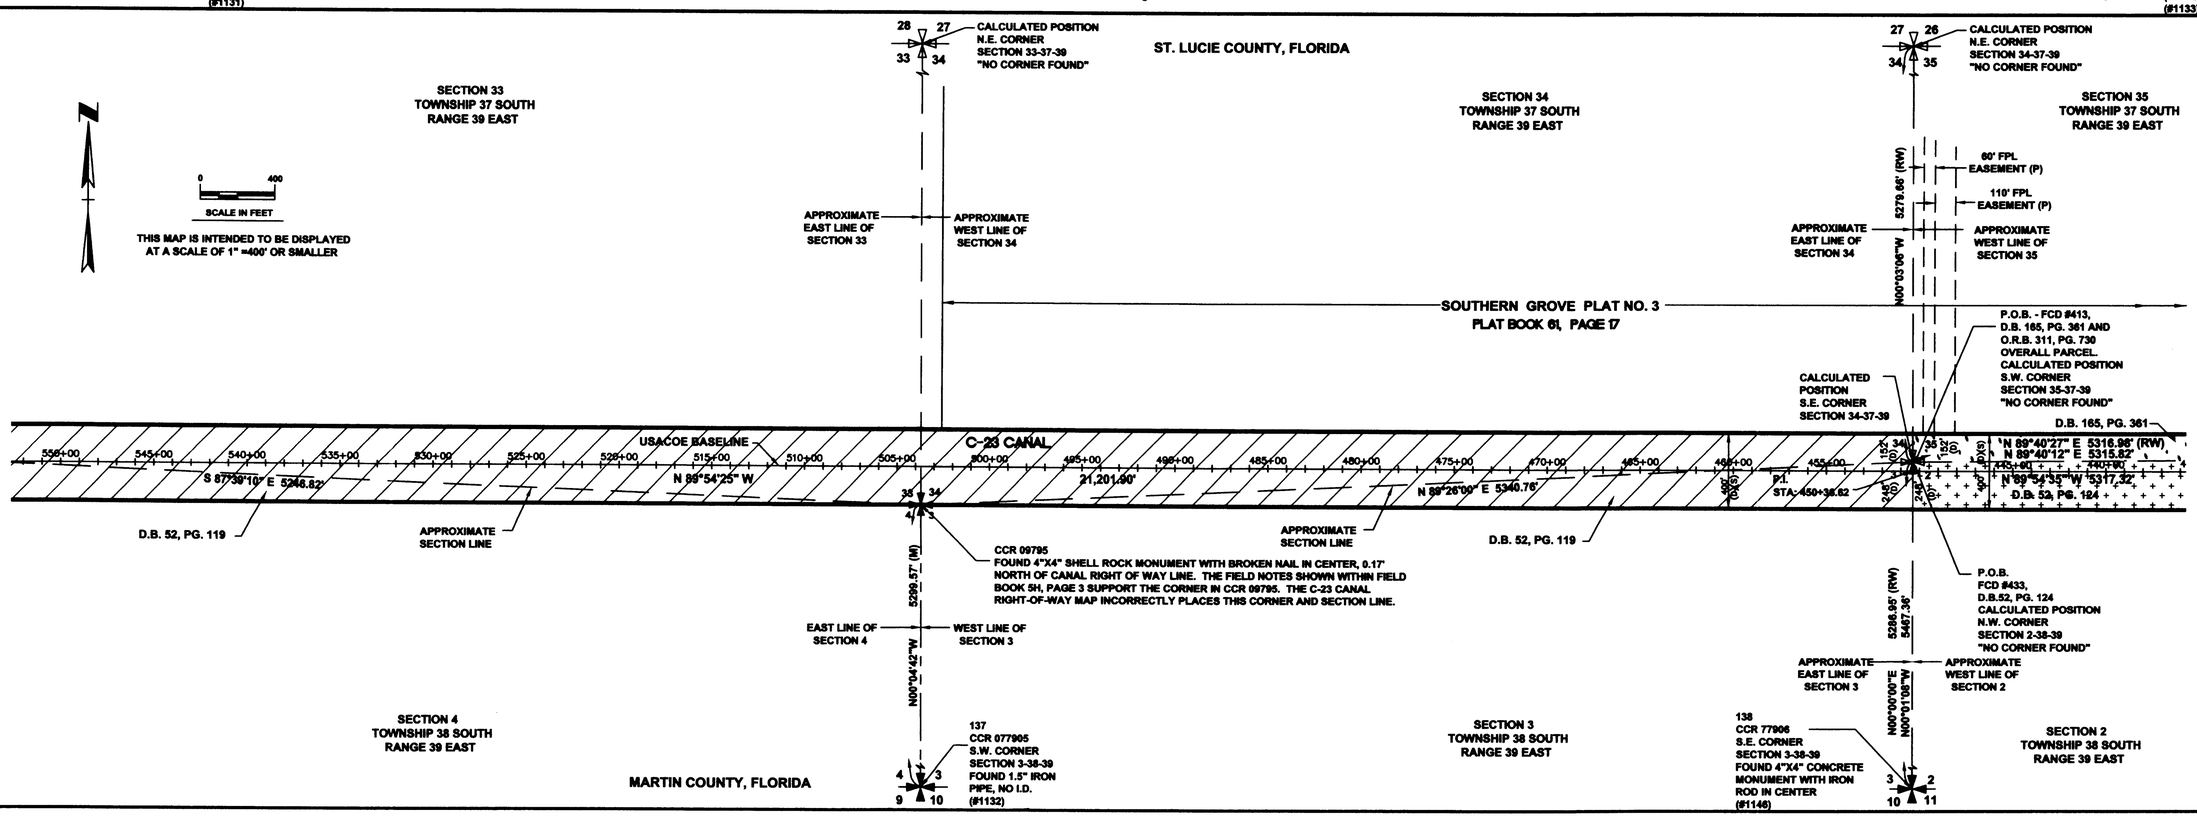

REVISIONS	DATE	DRAWN CHECKED

SOUTH FLORIDA WATER MANAGEMENT DISTRICT
REAL ESTATE DEPARTMENT – SURVEY SECTION
P.O. BOX 24680
3301 GUN CLUB ROAD
WEST PALM BEACH, FLORIDA 33416-4680

DRAWN: DAL | CHECKED: PBM | DWG. DATE: 12-20-10 | SCALE: N/A

FIELD PERSON(S): SYNOVE-MARSHALL-CORWIN-HEERS
FIELD DATE(S): 1/7/15-1/23-3/13/15-3/17/15-3/27/2500
FIELD BOOK(S): 10-46/70-47/70-46/71-49
PAGES: 1-5-8-11-13-15-20-21-22-23-24-25-26-31-33-41
DATA COLLECTOR FILE(S): 26102.986AM

PORTION OF C-23 CANAL
LEGAL DESCRIPTION AND DEED EXHIBIT
SECTIONS 31, 32, 33, 34, 35 AND 36, TOWNSHIP 37 SOUTH, RANGE 39 EAST
AND SECTIONS 1, 2, 3, 4, 5 AND 6, TOWNSHIP 38 SOUTH, RANGE 39 EAST

DRAWING NO. 26102.96
CAD FILE NO. 26102.96 SFWMD C23 BNDY SURVEY.dwg