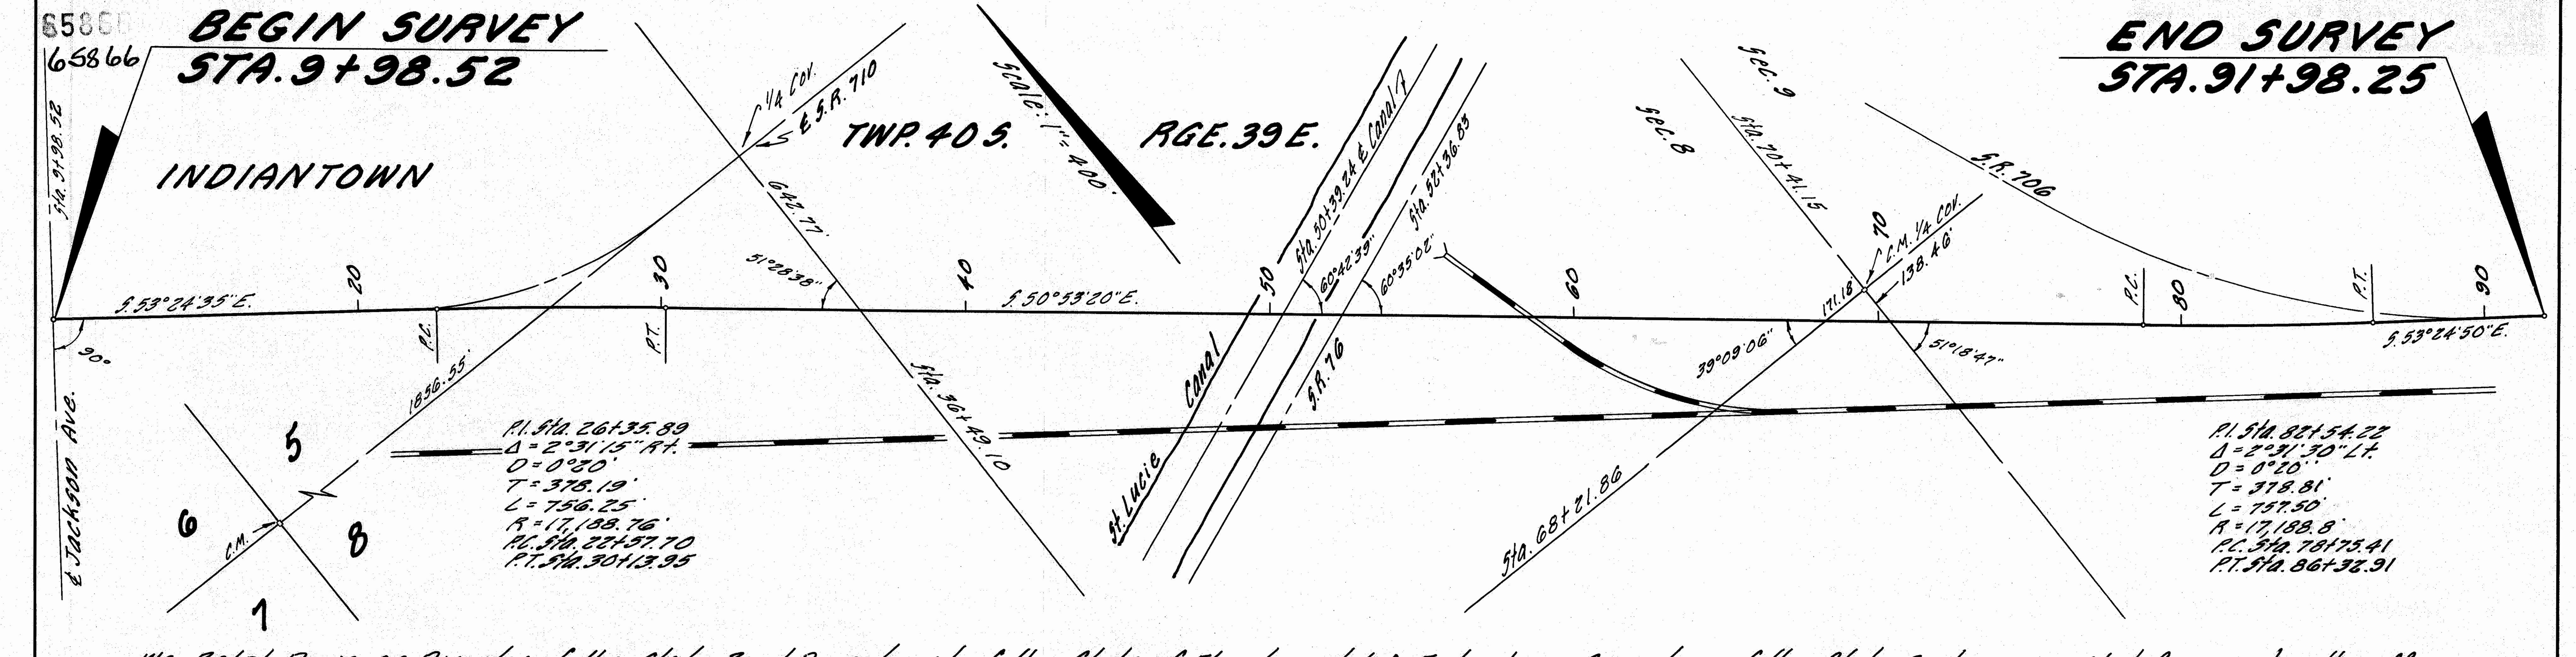

We, Ralph Davis, as Director of the State Road Department of the State of Florida, and L.A. Fraleigh, as Secretary of the State Road Department of the State of Florida, do hereby certify that this map is the Official Map of Location and Survey of a portion of Section 89070, designated as a part of State Roads 710 and 706 in Martin County, Florida: Said portion of Section 89070 extending from Jackson Avenue at Indiantown, Southeasterly approximately 1.55 miles.

Prepared and adopted by the State Road Department of the State of Florida under provisions of Section 337.31, Florida Statutes of 1955.

Ralph Davis
Director, State Road Department

Attest: L.A. Fraleigh
Secretary, State Road Department

Approved: [signature]
Engineer of Rights of Way

Filed for record in the Office of the Clerk of the Circuit Court for the County of Martin, State of Florida, in Map Book 3, Page 105, on the 10th day of November, A.D. 1958. @ 3:15 P.M.

Dorothy Pierce
Clerk of the Circuit Court
Martin County, Florida
By: [signature], D.C.

Date: September 18, 1958
Section 89070
Rds. 710 & 706
Martin Co.
W.C.S.