FILED FOR RECORD
MARTIN COUNTY, FLA.
1972 MAY 23 AM 8:17
DOROTHY PIERCE
CLERK OF CIRCUIT COURT

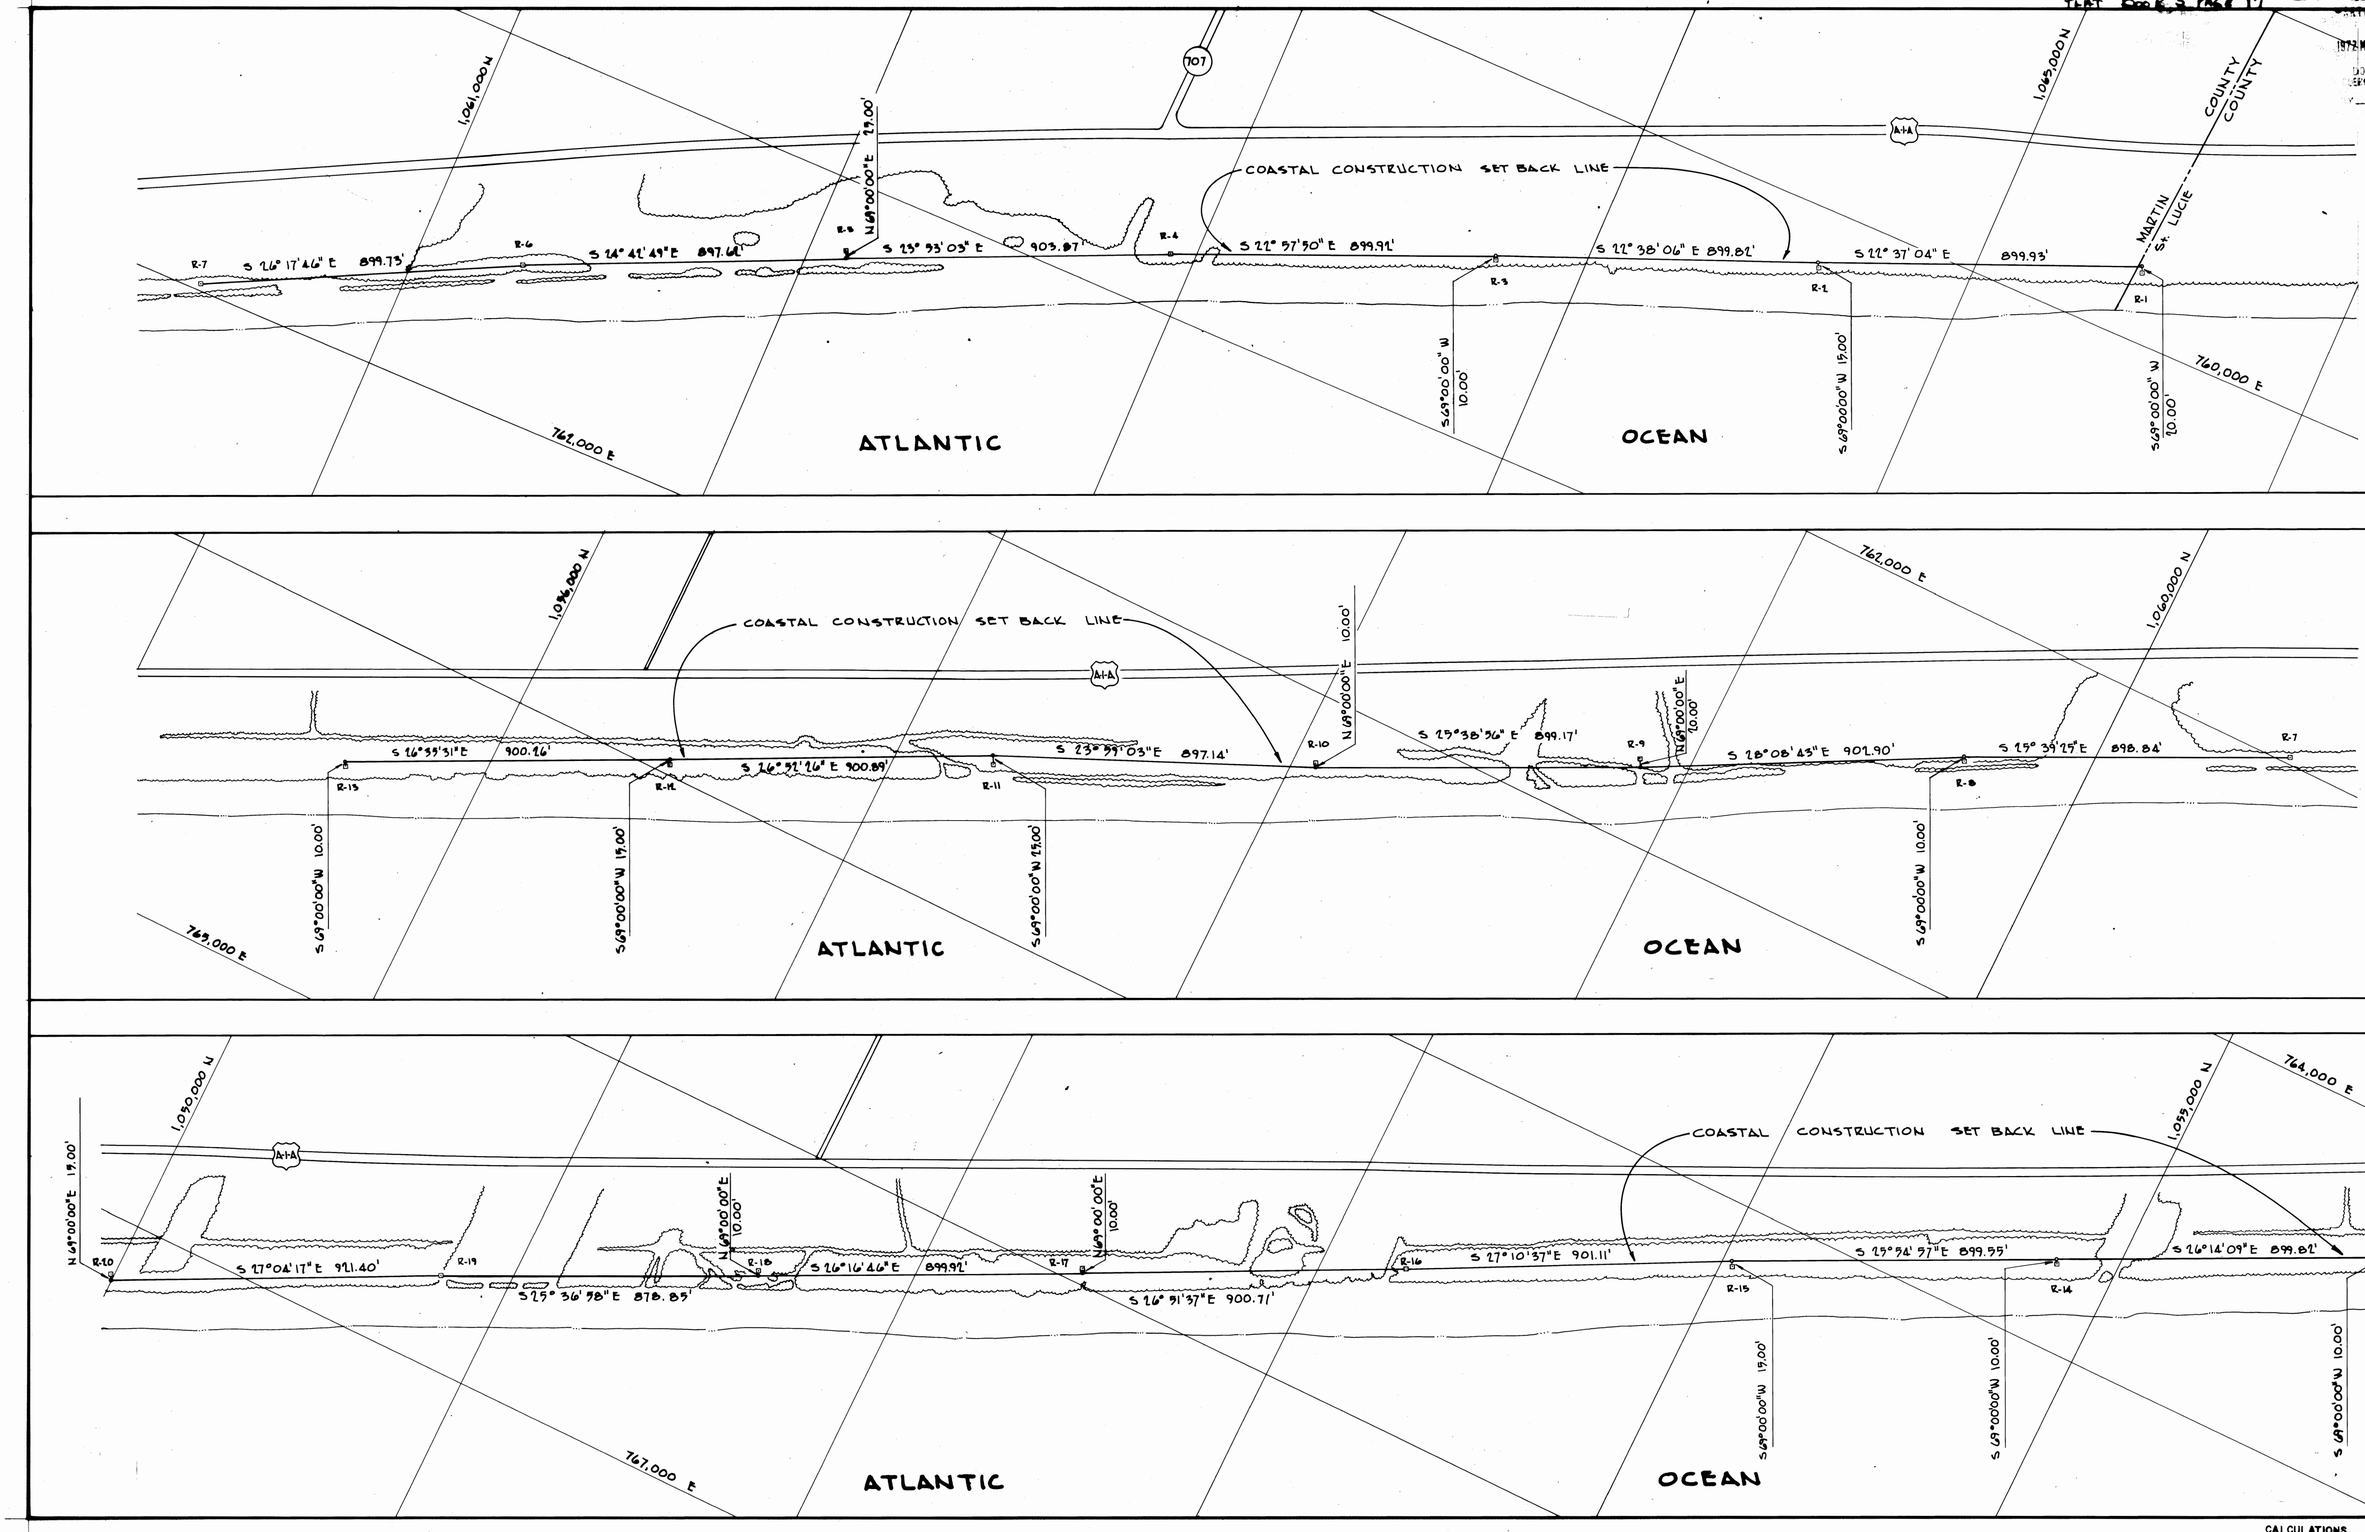

RADER AND ASSOCIATES INC.
MIAMI, FLORIDA

STATE OF FLORIDA
DEPARTMENT OF NATURAL RESOURCES

MARTIN COUNTY

COASTAL CONSTRUCTION SET BACK LINES

JANUARY 1972 SCALE 1"=200'

JOB NO. 6634

PREPARED BY
DEPARTMENT OF
COASTAL AND OCEANOGRAPHIC ENGINEERING
UNIVERSITY OF FLORIDA

CALCULATIONS
DRAWN BY
CHECKED BY
APPROVED BY

SHEET: 2 OF 6