PB 12 pg 49 Sheet 2 of 2

PLAT OF PHASE 10 AND 11
CUTTER SOUND P. U. D.

LYING IN SEC. 1 & 6, TWP. 38S, RGE. 40 & 41E
MARTIN COUNTY, FLORIDA
IN TWO SHEETS SHEET NO. 2

GEE & JENSON
ENGINEERS - ARCHITECTS - PLANNERS, INC.
STUART, FLORIDA
MAY 1990

50 0 50 100
SCALE IN FEET SCALE 1"=50'

I, Marsha Stiller, Clerk of the Circuit Court of Martin County, Florida, hereby certify that this plat was filed for record in Plat Book 12, Page 49, Martin County, Florida, Public Records, This _____ day of _____, 1990.

Marsha Stiller,
Clerk Circuit Court
Martin County, Florida.

By: _____
Deputy Clerk

File No.

(Circuit Court Seal)

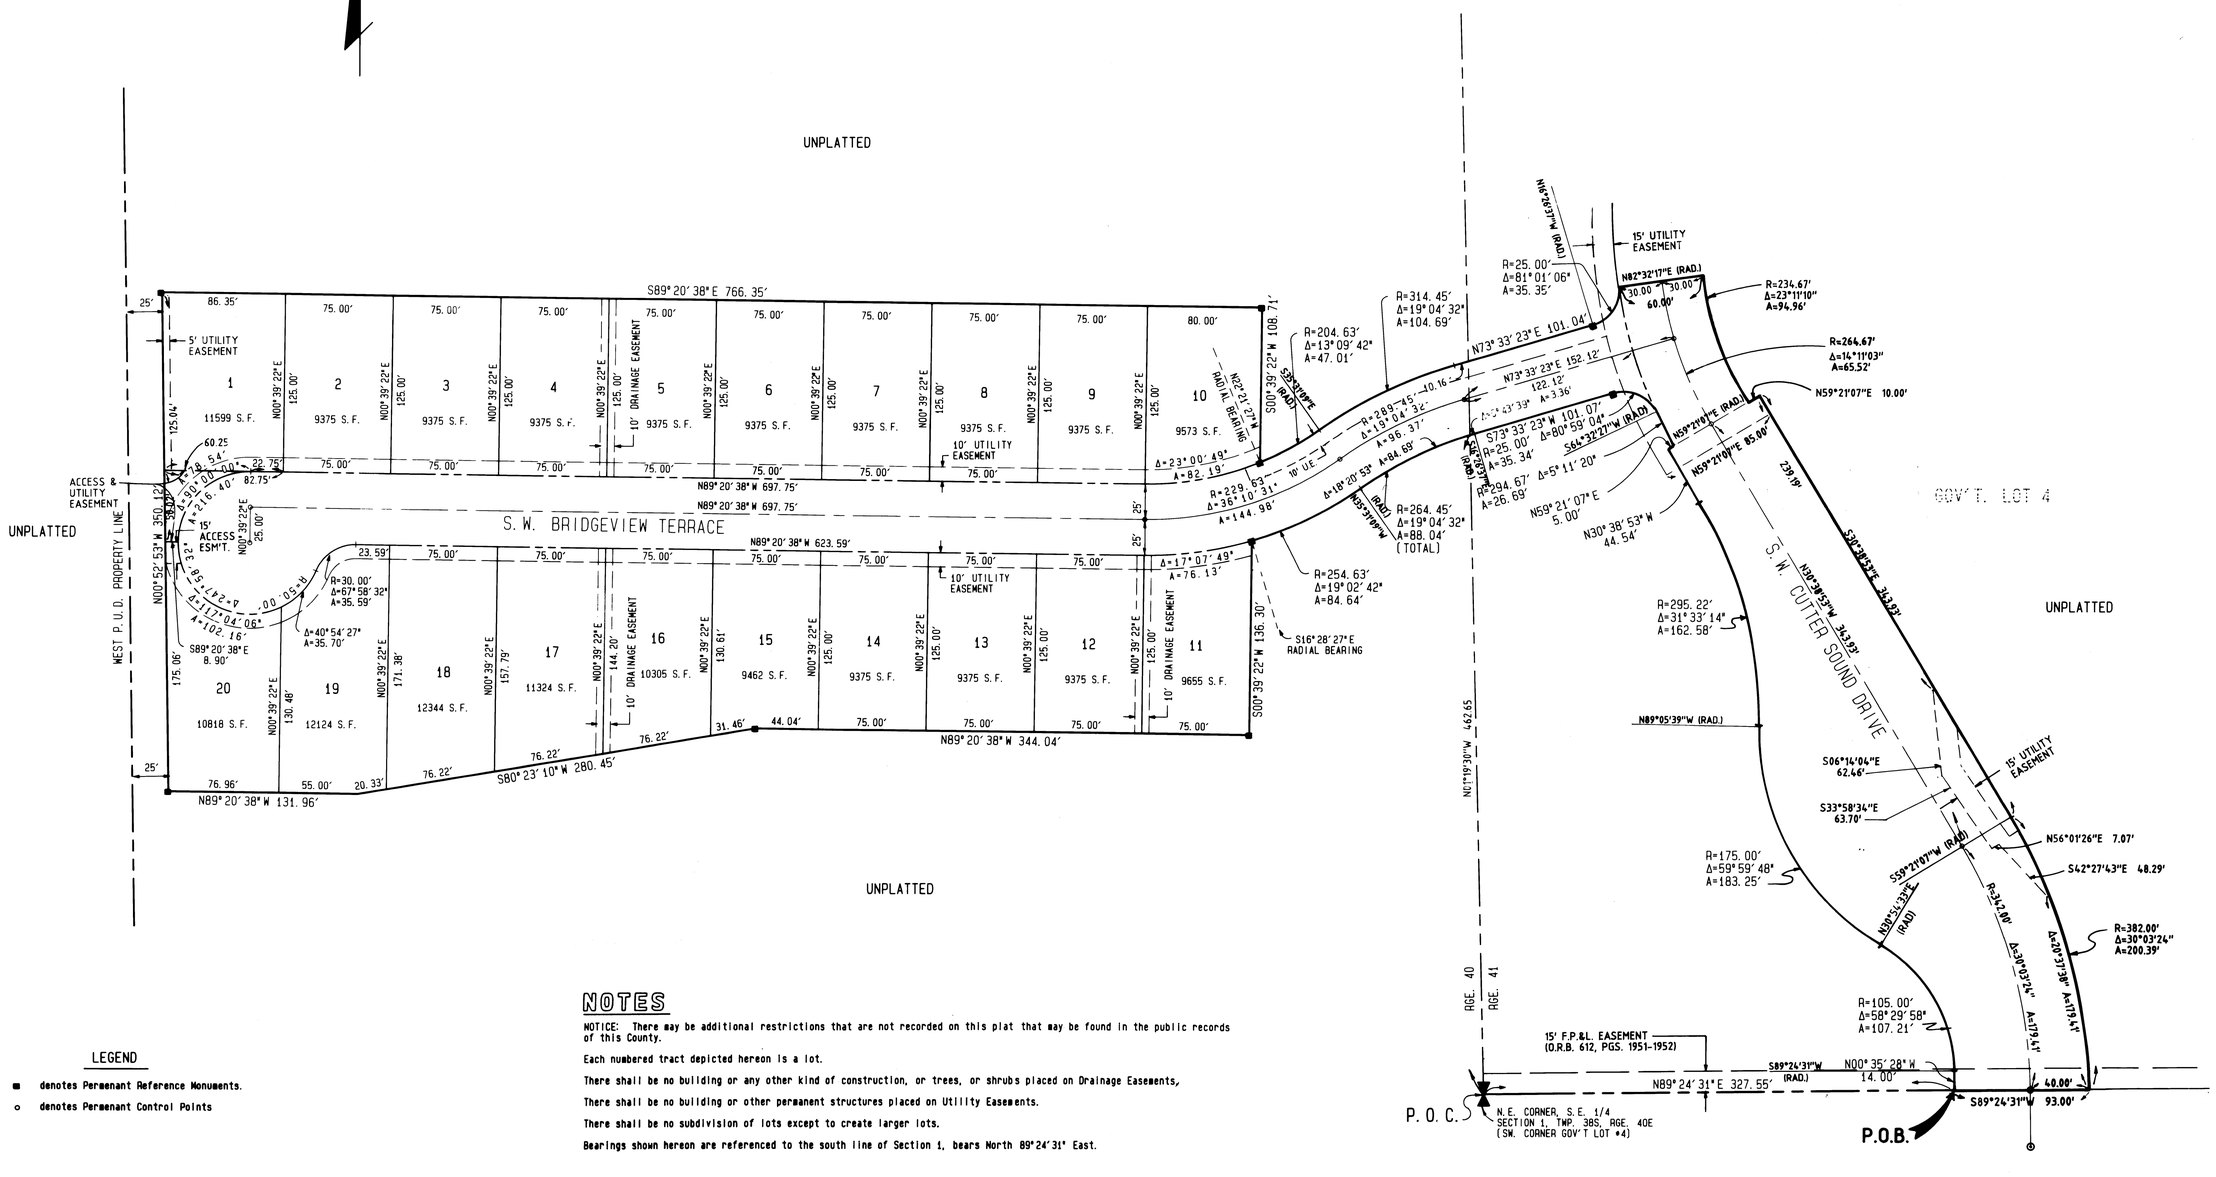

NOTES

NOTICE: There may be additional restrictions that are not recorded on this plat that may be found in the public records of this County.

Each numbered tract depicted hereon is a lot.

There shall be no building or any other kind of construction, or trees, or shrubs placed on Drainage Easements,

There shall be no building or other permanent structures placed on Utility Easements.

There shall be no subdivision of lots except to create larger lots.

Bearings shown hereon are referenced to the south line of Section 1, bears North 89°24'31" East.

LEGEND

■ denotes Permanent Reference Monuments.

○ denotes Permanent Control Points

COMPUTED MJ
DRAWN MJ 5/24/89
CHECKED
APPROVED