A PLAT OF

LOBLOLLY BAY PLAT NO. 5

BEING A REPLAT OF A PORTION OF PARCEL "A" AND S.E. LITTLE HARBOUR DRIVE
AS SHOWN ON THE PLAT OF LOBLOLLY BAY, A P.U.D.
RECORDED IN P.U.D. BOOK 1, PAGE 14
PUBLIC RECORDS OF MARTIN COUNTY, FLORIDA
LYING IN THE GOMEZ GRANT, MARTIN COUNTY, FLORIDA

APRIL 1989

I, MARSHA STILLER, CLERK OF THE CIRCUIT COURT OF MARTIN COUNTY, FLORIDA, HEREBY CERTIFY THAT THIS PLAT WAS FILED FOR RECORD IN PLAT BOOK 12, PAGE 36, MARTIN COUNTY, FLORIDA, PUBLIC RECORDS, THIS _____ DAY OF _____, 1990.

MARSHA STILLER,
CLERK CIRCUIT COURT
MARTIN COUNTY, FLORIDA.

BY: _____
DEPUTY CLERK

FILE NO.

(CIRCUIT COURT SEAL)

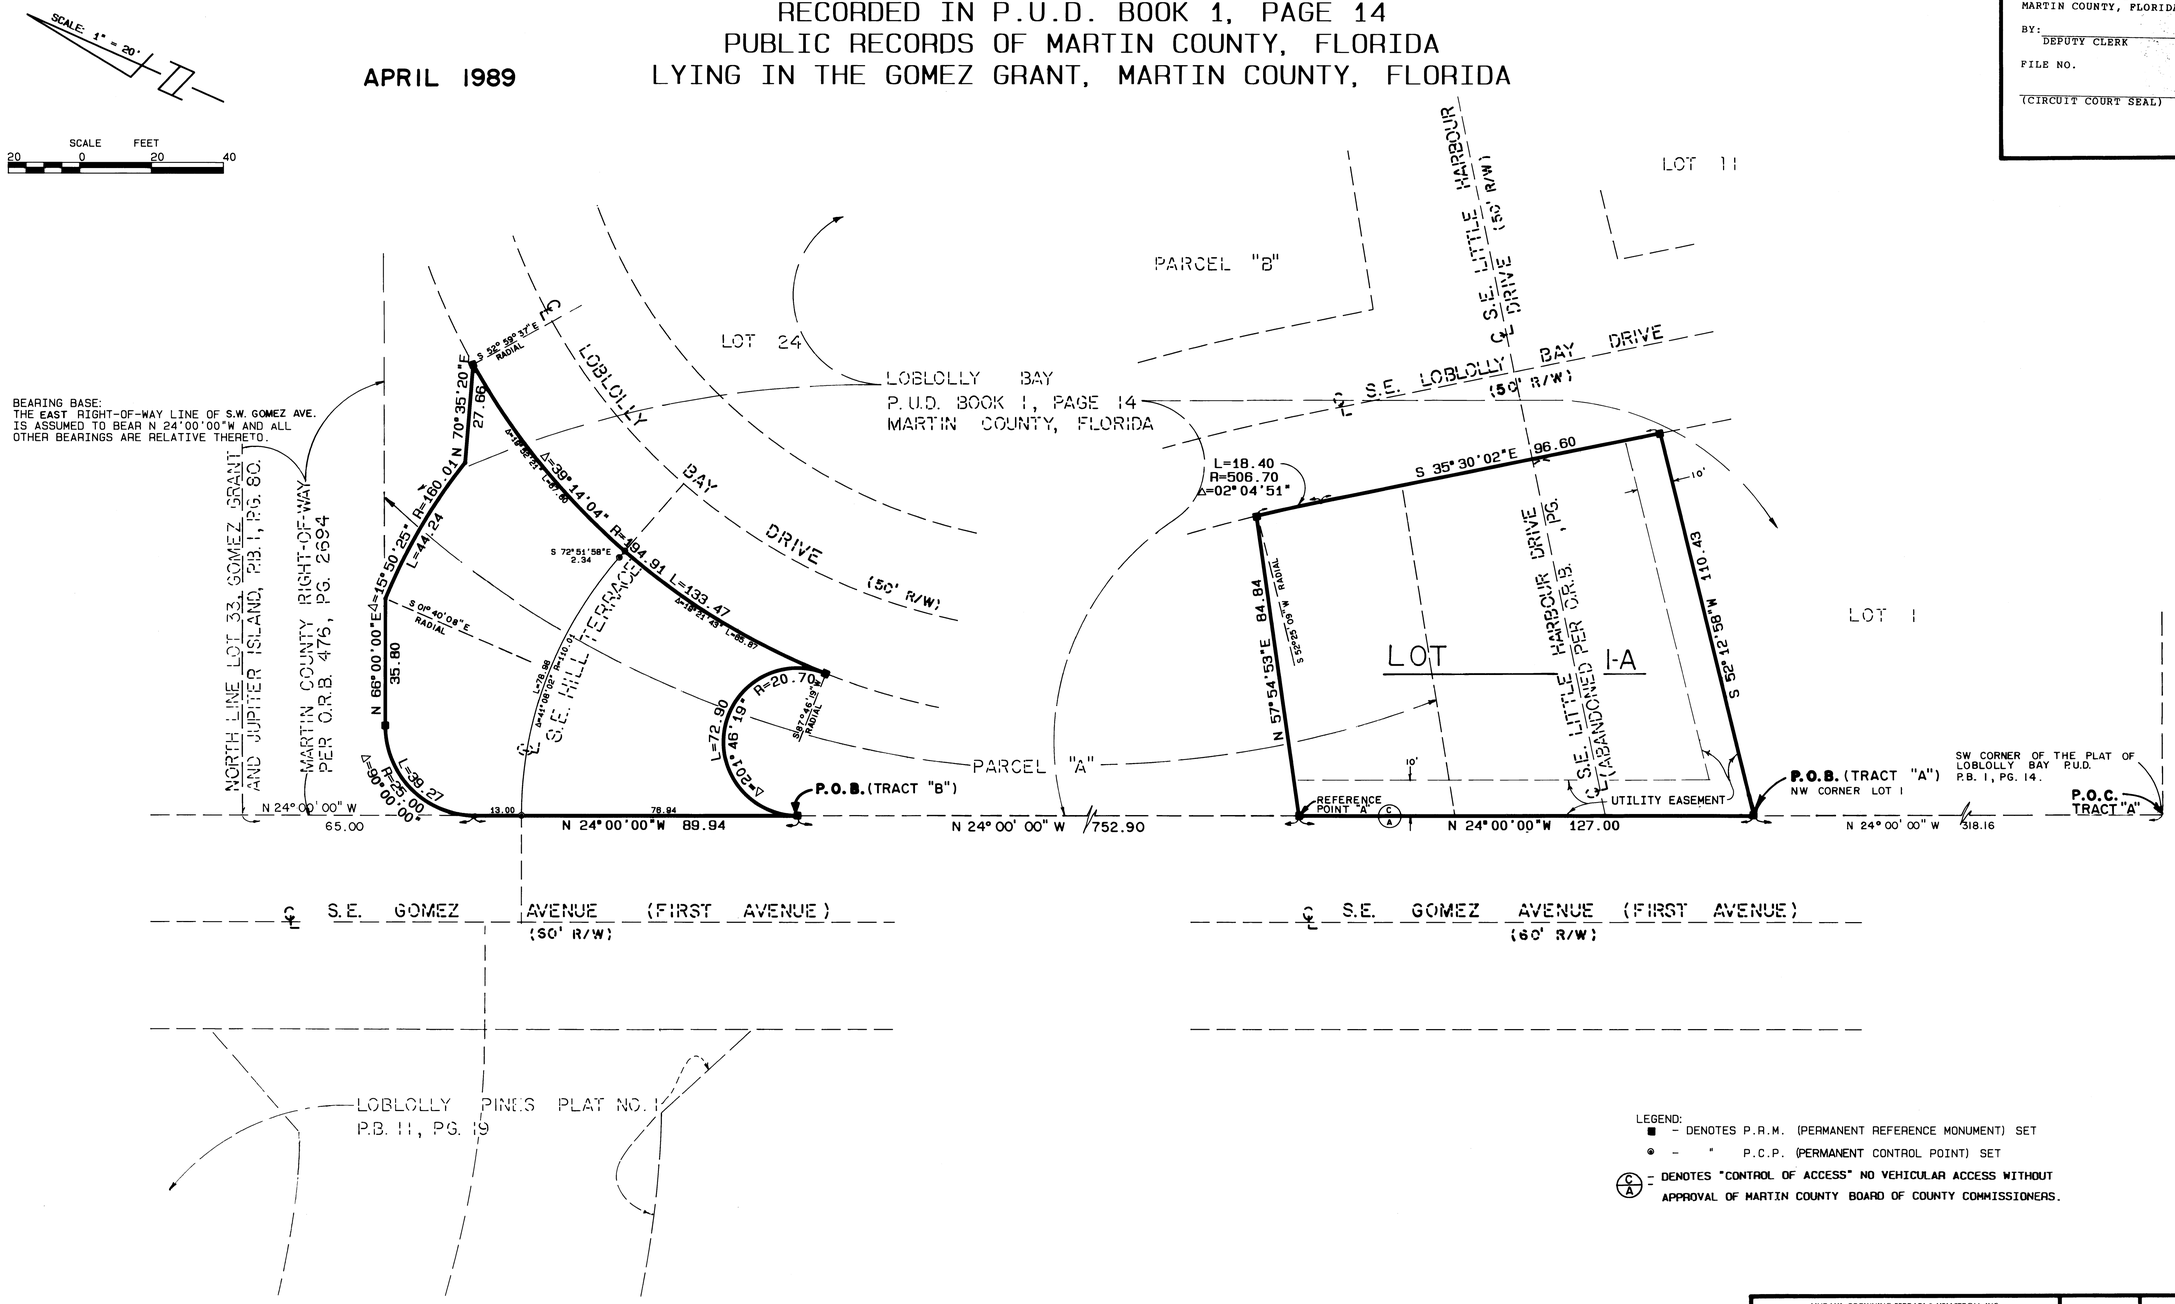

LEGEND:
■ – DENOTES P.R.M. (PERMANENT REFERENCE MONUMENT) SET
◉ – " P.C.P. (PERMANENT CONTROL POINT) SET
(C/A) – DENOTES "CONTROL OF ACCESS" NO VEHICULAR ACCESS WITHOUT APPROVAL OF MARTIN COUNTY BOARD OF COUNTY COMMISSIONERS.

LINDAHL, BROWNING FERRARI & HELLSTROM, INC.
CONSULTING ENGINEERS, PLANNERS & SURVEYORS
P.O. BOX 727
JUPITER, FLORIDA 33468
10 CENTRAL PARKWAY
SUITE 420
STUART, FLORIDA 33497
1905 SOUTH 25TH STREET
SUITE 202
FORT PIERCE, FLORIDA 33450

LOT PLAT SHEET 2 OF 2 - 412(20,81)PF: 88150 1602 07-Jul-88 18:19 88-150-1