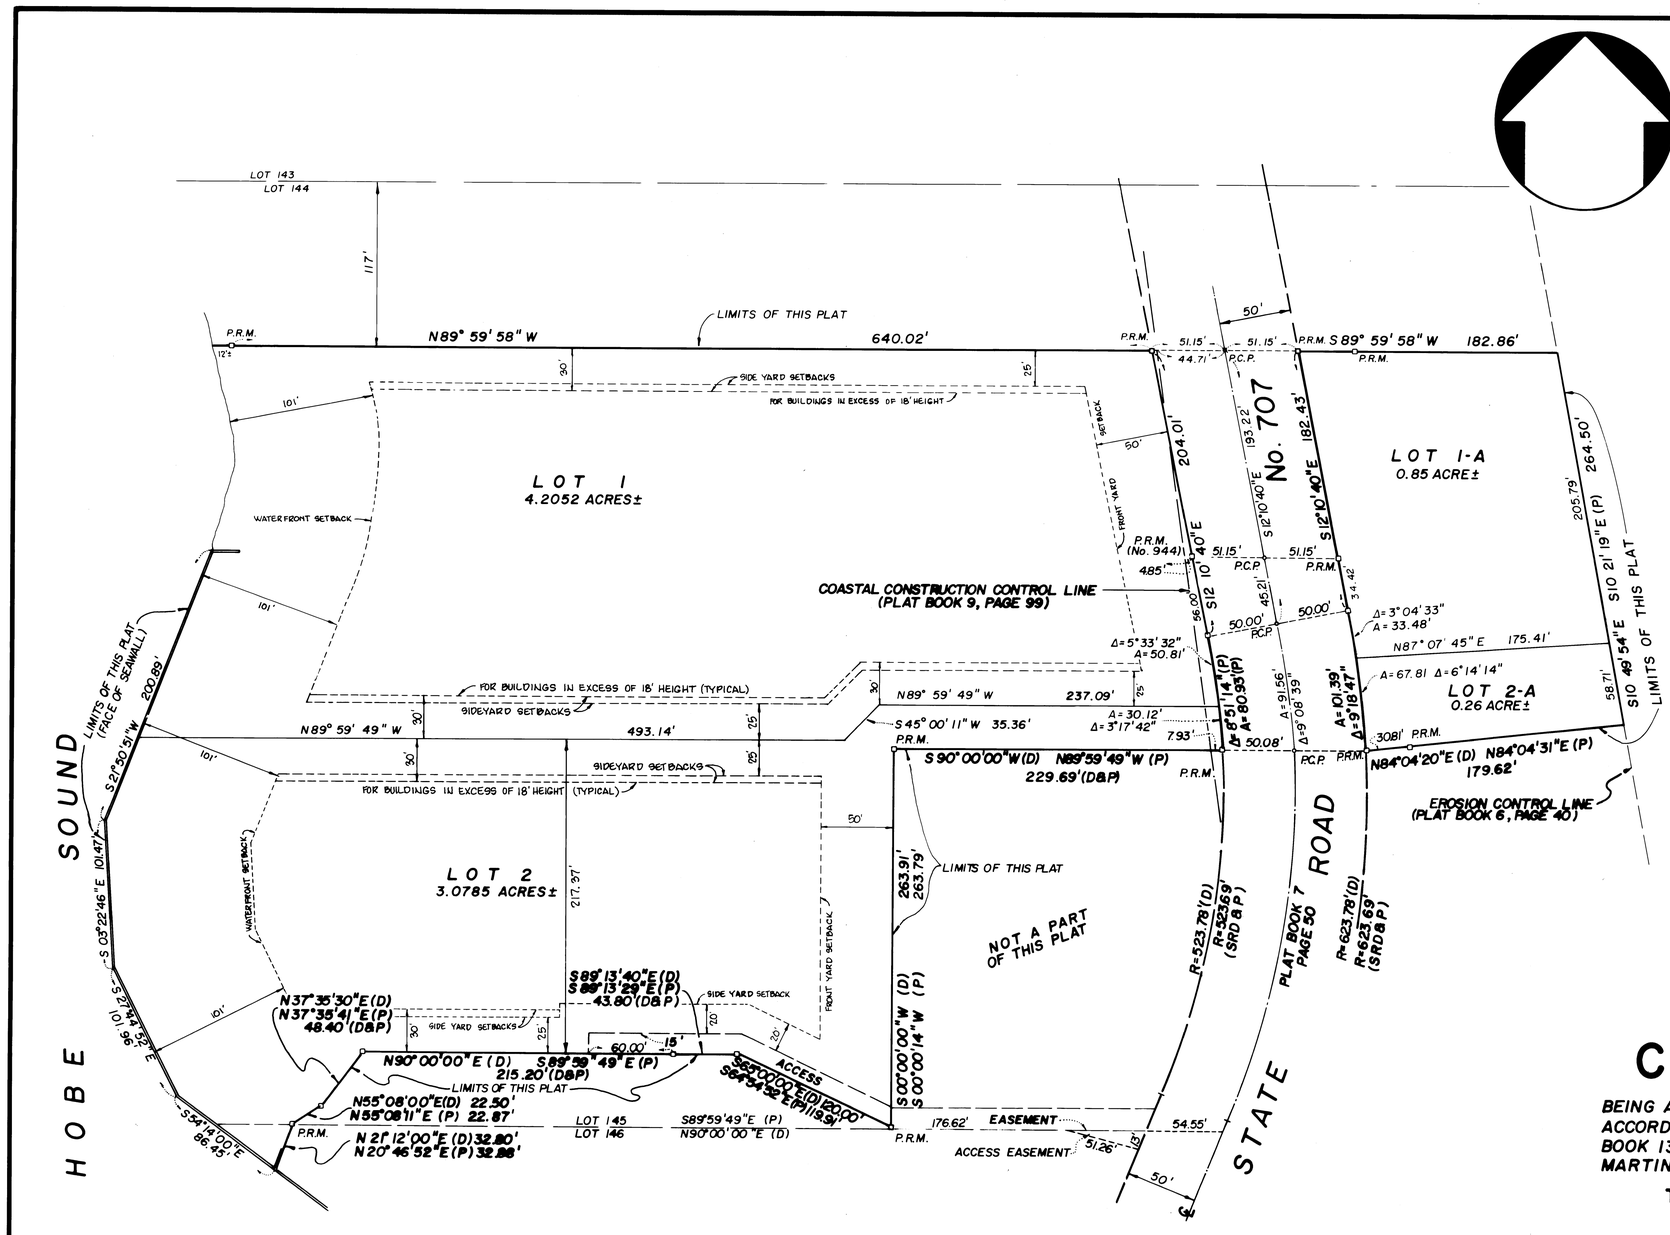

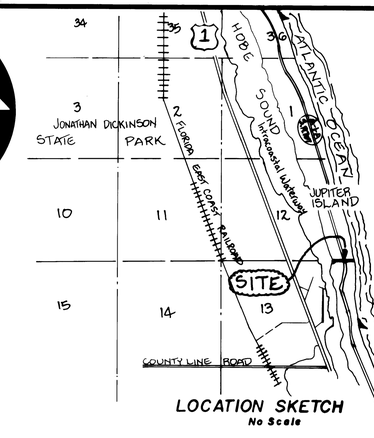

LOCATION SKETCH
No Scale

SCALE: 1"=50'

0 25 50 100 175 250
GRAPHIC SCALE

I, MARSHA STILLER, Clerk of the CIRCUIT COURT of MARTIN COUNTY, FLORIDA, HEREBY CERTIFY that this PLAT was FILED for RECORD in PLAT BOOK 13 PAGE 31, MARTIN COUNTY, FLORIDA, PUBLIC RECORDS, this 7 day of April, 1993.

MARSHA STILLER
Clerk of the CIRCUIT COURT
MARTIN COUNTY, FLORIDA.

By: Charlotte Burley
Deputy Clerk

FILE No. 992870

CIRCUIT COURT MARTIN COUNTY FLORIDA

FILED FOR RECORD
'93 APR -7 PM 12:45
MARSHA STILLER
CLERK OF CIRCUIT COURT
BY
D.C.

PLAT OF

REPLAT OF CURCIO ESTATE

BEING A REPLAT OF THE PLAT OF CURCIO ESTATE, ACCORDING TO PLAT THEREOF, AS RECORDED IN PLAT BOOK 13 AT PAGE 9, OF THE PUBLIC RECORDS OF MARTIN COUNTY, FLORIDA.

TOWN OF JUPITER ISLAND
MARTIN COUNTY, FLORIDA

SHEET 2 OF 2 SHEETS

ORDER NO.: 803626 DATE: FEBRUARY 10, 1993

NOTICE

THERE MAY BE ADDITIONAL RESTRICTIONS THAT ARE NOT RECORDED ON THIS PLAT THAT MAY BE FOUND IN THE PUBLIC RECORDS OF THIS COUNTY.

LEGEND

(P)	THIS PLAT
(D)	DEED
P.C.P.	PERMANENT CONTROL POINT
P.R.M.	PERMANENT REFERENCE MONUMENT
SRD B.P.	STATE ROAD DEPARTMENT & PLAT
A	ARC DISTANCE
Δ	DELTA ANGLE
R	RADIUS
℄	CENTERLINE

SUBDIVISION PARCEL CONTROL NUMBER: _____

THIS PLAT WAS PREPARED BY: RICHARD L. VAUGHT
R.L. VAUGHT & ASSOCIATES
HOBE SOUND, FLORIDA

R. L. VAUGHT & ASSOCIATES, INC.
LAND SURVEYORS
9075 S.E. BRIDGE ROAD HOBE SOUND, FLORIDA 33455