Sheet 2 of 2

EMERALD LAKES PHASE X

BEING A REPLAT OF A PORTION OF EMERALD LAKES AS RECORDED IN PLAT BOOK 9, PAGE 22 OF THE PUBLIC RECORDS OF MARTIN COUNTY, FLORIDA. SECTION 25 AND 36 TOWNSHIP 38 SOUTH, RANGE 41 EAST.

I, Marsha Stiller, Clerk of the Circuit Court of Martin County Florida, hereby certify that this plat was filed for record in Plat Book 13, Page 56, Martin County, Florida, Public Records this 26 day of April, 1994

Marsha Stiller, CLERK
CIRCUIT COURT
MARTIN COUNTY, FLORIDA

BY: Wanda Timmons
Deputy Clerk

File No. 1058995

THIS INSTRUMENT PREPARED BY
PERRY C. WHITE P.L.S. 4213 STATE OF FLORIDA
LAWSON, NOBLE AND ASSOCIATES, INC.
ENGINEERS PLANNERS TESTING SURVEYORS
WEST PALM BEACH, FLORIDA

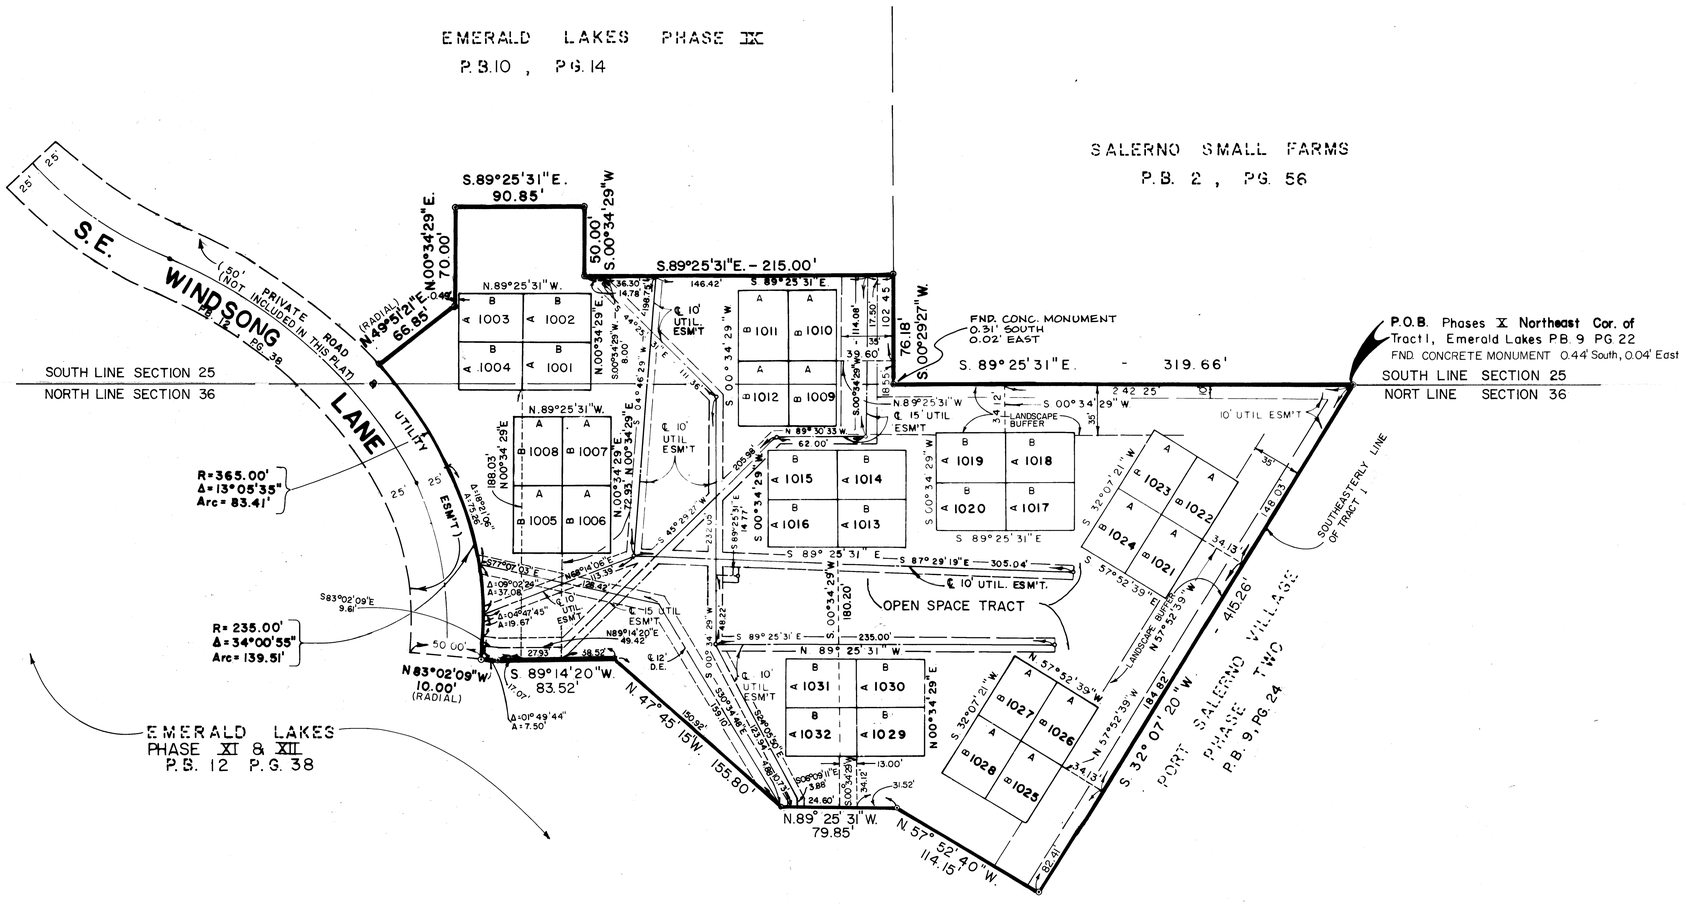

● Denotes Permanent Reference Monument (P.R.M.)
● Denotes Permanent Control Point (P.C.P.)
Bearings shown hereon refer to an assumed bearing of South 32°07'20"West along the Southeasterly line of Tract 1 of Emerald Lakes

"A" denotes a distance of 33.92 feet

"B" denotes a distance of 47.92 feet