Plat BK 17 PG 13 sheet 3 of 6

Recorded in Public Records of Martin County, Florida,
this 29 day of NOV, A.D. 2011,
in Road Plat Book 17, Page
13.

FED. ROAD DIV. No.	STATE	PROJECT No.	FISCAL YEAR	SHEET No.
3	FLA.		64	9

STATE JOB No 89090-2502

NOTE:
For details of ℄ SURVEY offset see sheet number 3

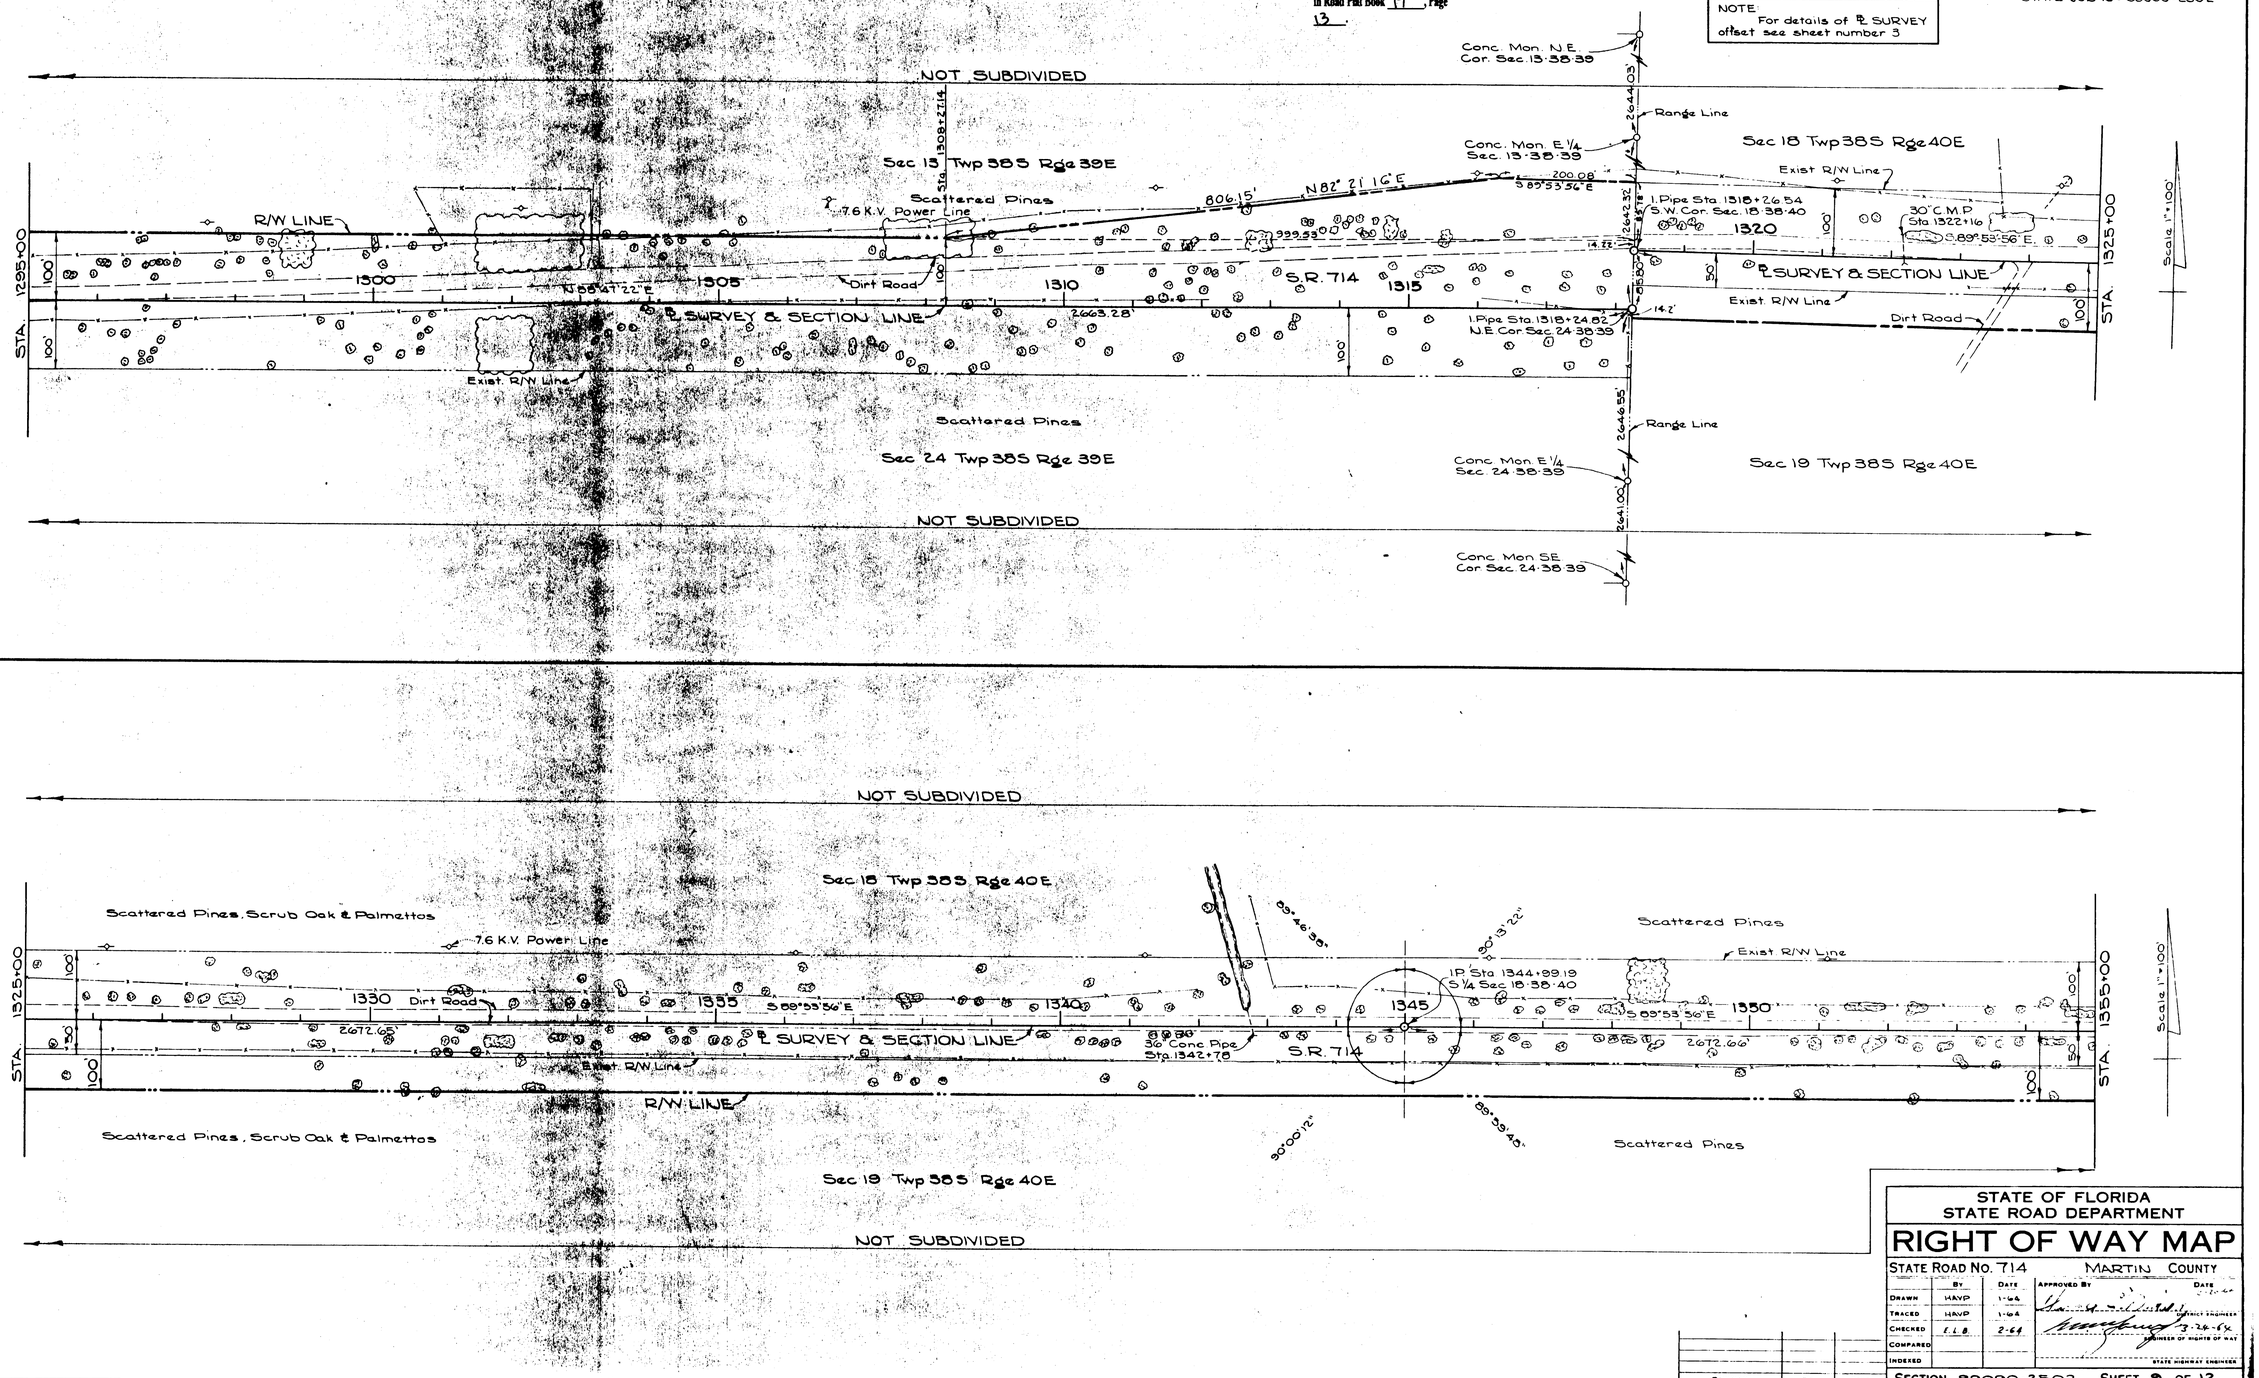

STATE OF FLORIDA
STATE ROAD DEPARTMENT

RIGHT OF WAY MAP

STATE ROAD No. 714 MARTIN COUNTY

	BY	DATE
DRAWN	HAVP	1-64
TRACED	HAVP	1-64
CHECKED	E.L.B.	2-64
COMPARED		
INDEXED		

APPROVED BY _____ DATE 3-24-64
DISTRICT ENGINEER
ENGINEER OF RIGHTS OF WAY
STATE HIGHWAY ENGINEER

REVISION	BY	DATE

SECTION. 89090-2502 SHEET 9 OF 12