Plat BK 17 Pg 19 Sheet 3 of 11

FED. ROAD DIV. No.	STATE	SEC. AND JOB No.	FISCAL YEAR	SHEET No.	TOTAL SHEETS
3	FLA.	89010-2501		6	

This right of way map when recorded is an instrument of conveyance, transferring in accordance with the Florida Statutes 337.29 (3) all right, title, and interest of the Florida Department of Transportation in the road, street, highway, set forth on this map to the City of Stuart..

Recorded in Public Records of Martin County, Florida, this ___ day of _____, A.D. 2012, in Road Plat Book _____, Page _____.

Clerk of the Circuit Court
Martin County, Florida

The limits of this roadway transfer for Section 89010-2501 is from on U.S. 1/S.R. 5 to Oleander Avenue.

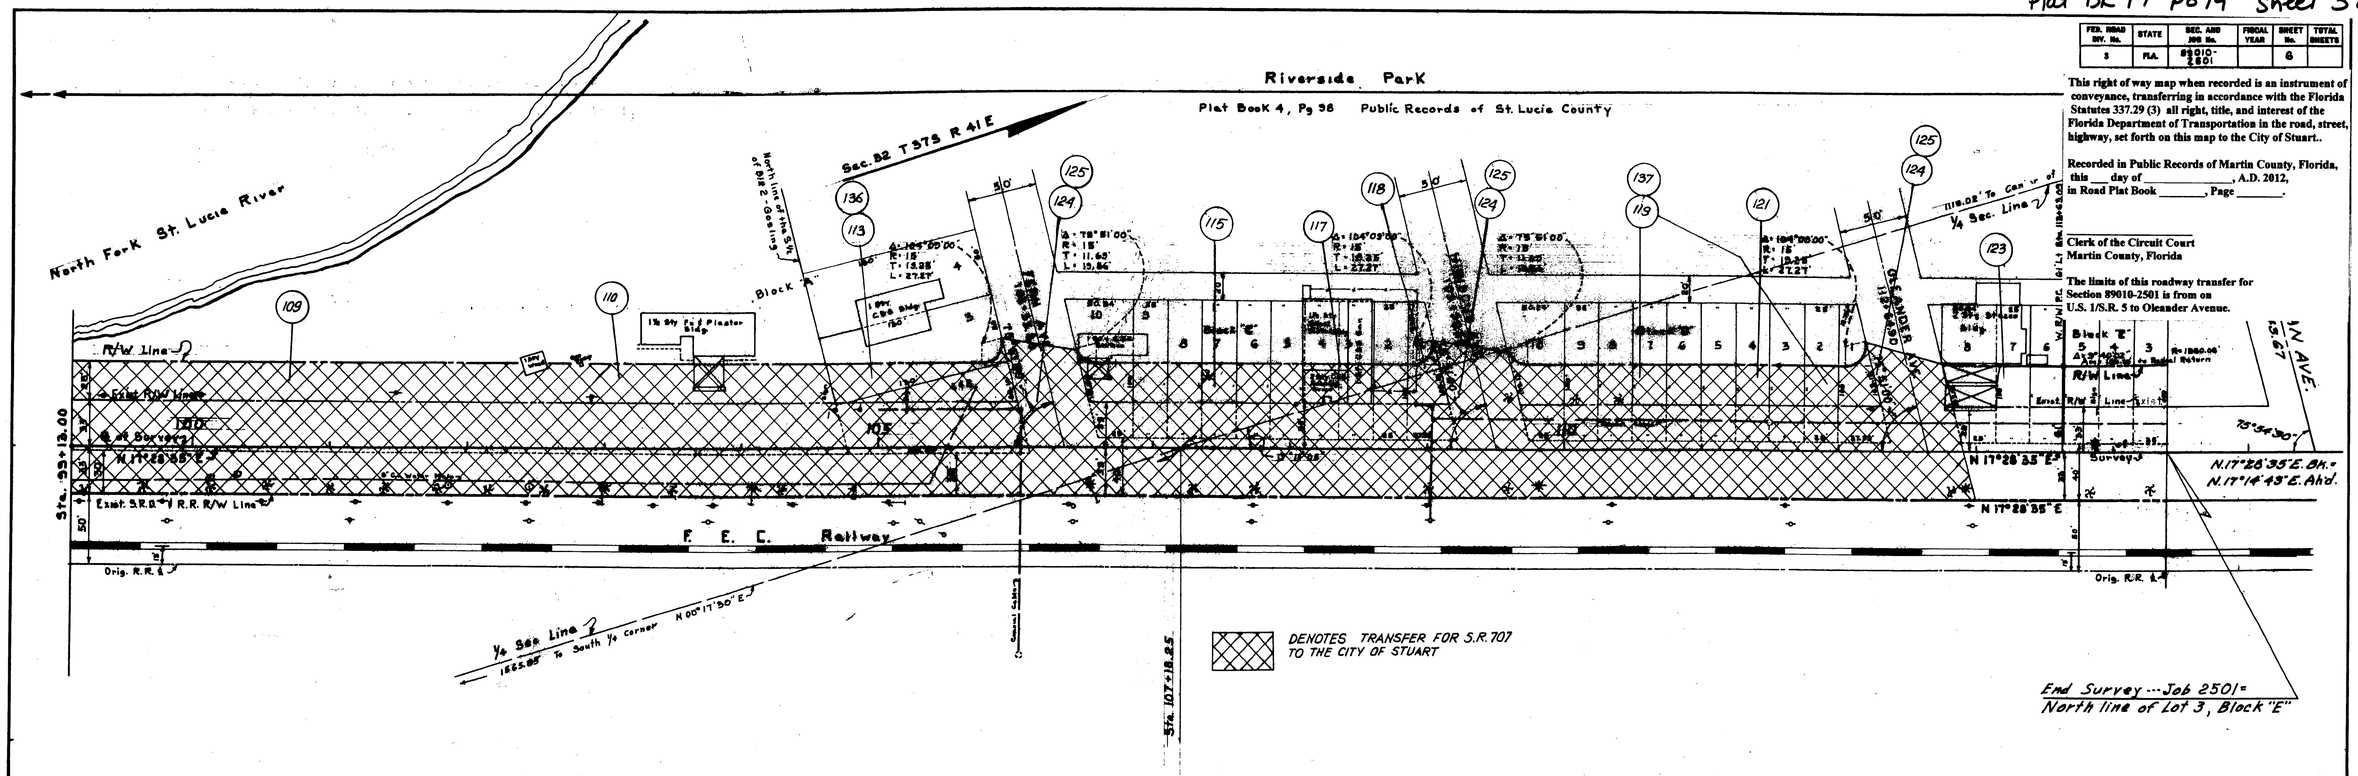

8-1-07

No.	Revision	By	Date
1	Removed R-Return AT Sta. 112+64.90	E.B.S.	9-25-62

STATE OF FLORIDA
STATE ROAD DEPARTMENT

RIGHT OF WAY MAP

SECTION No. 89010-2501

ROAD No. 5 MARTIN COUNTY

SCALE 1"= 50	NAMES	DATES
DRAWN	Alfes	3-60
TRACED	Alfes	3-60
INDEXED		
REVISED	A.W.E. N.C.S.	[illegible]
REVISED		

APPROVED BY
Winston Carter
DIVISION ENGINEER
A.C. Church 8-1-60
STATE HIGHWAY ENGINEER
by [illegible] Eng. of R/W