Plat BK 17 PG 19 Sheet 9 of 11

This right of way map when recorded is an instrument of conveyance, transferring in accordance with the Florida Statutes 337.29 all right, title, and interest of the Florida Department of Transportation in the road, street, highway, set forth on this map to the City of Stuart.

Recorded in Public Records of Martin County, Florida, this_____day of_____, A.D. 2012, in Road Plat Book_____, Page_____.

_____
Clerk of the Circuit Court
Martin County, Florida

The limits of this roadway transfer for Section 89030-Maint.(3) S.R. 707 (Dixie Highway) is from Wright Boulevard to Savannah Road.

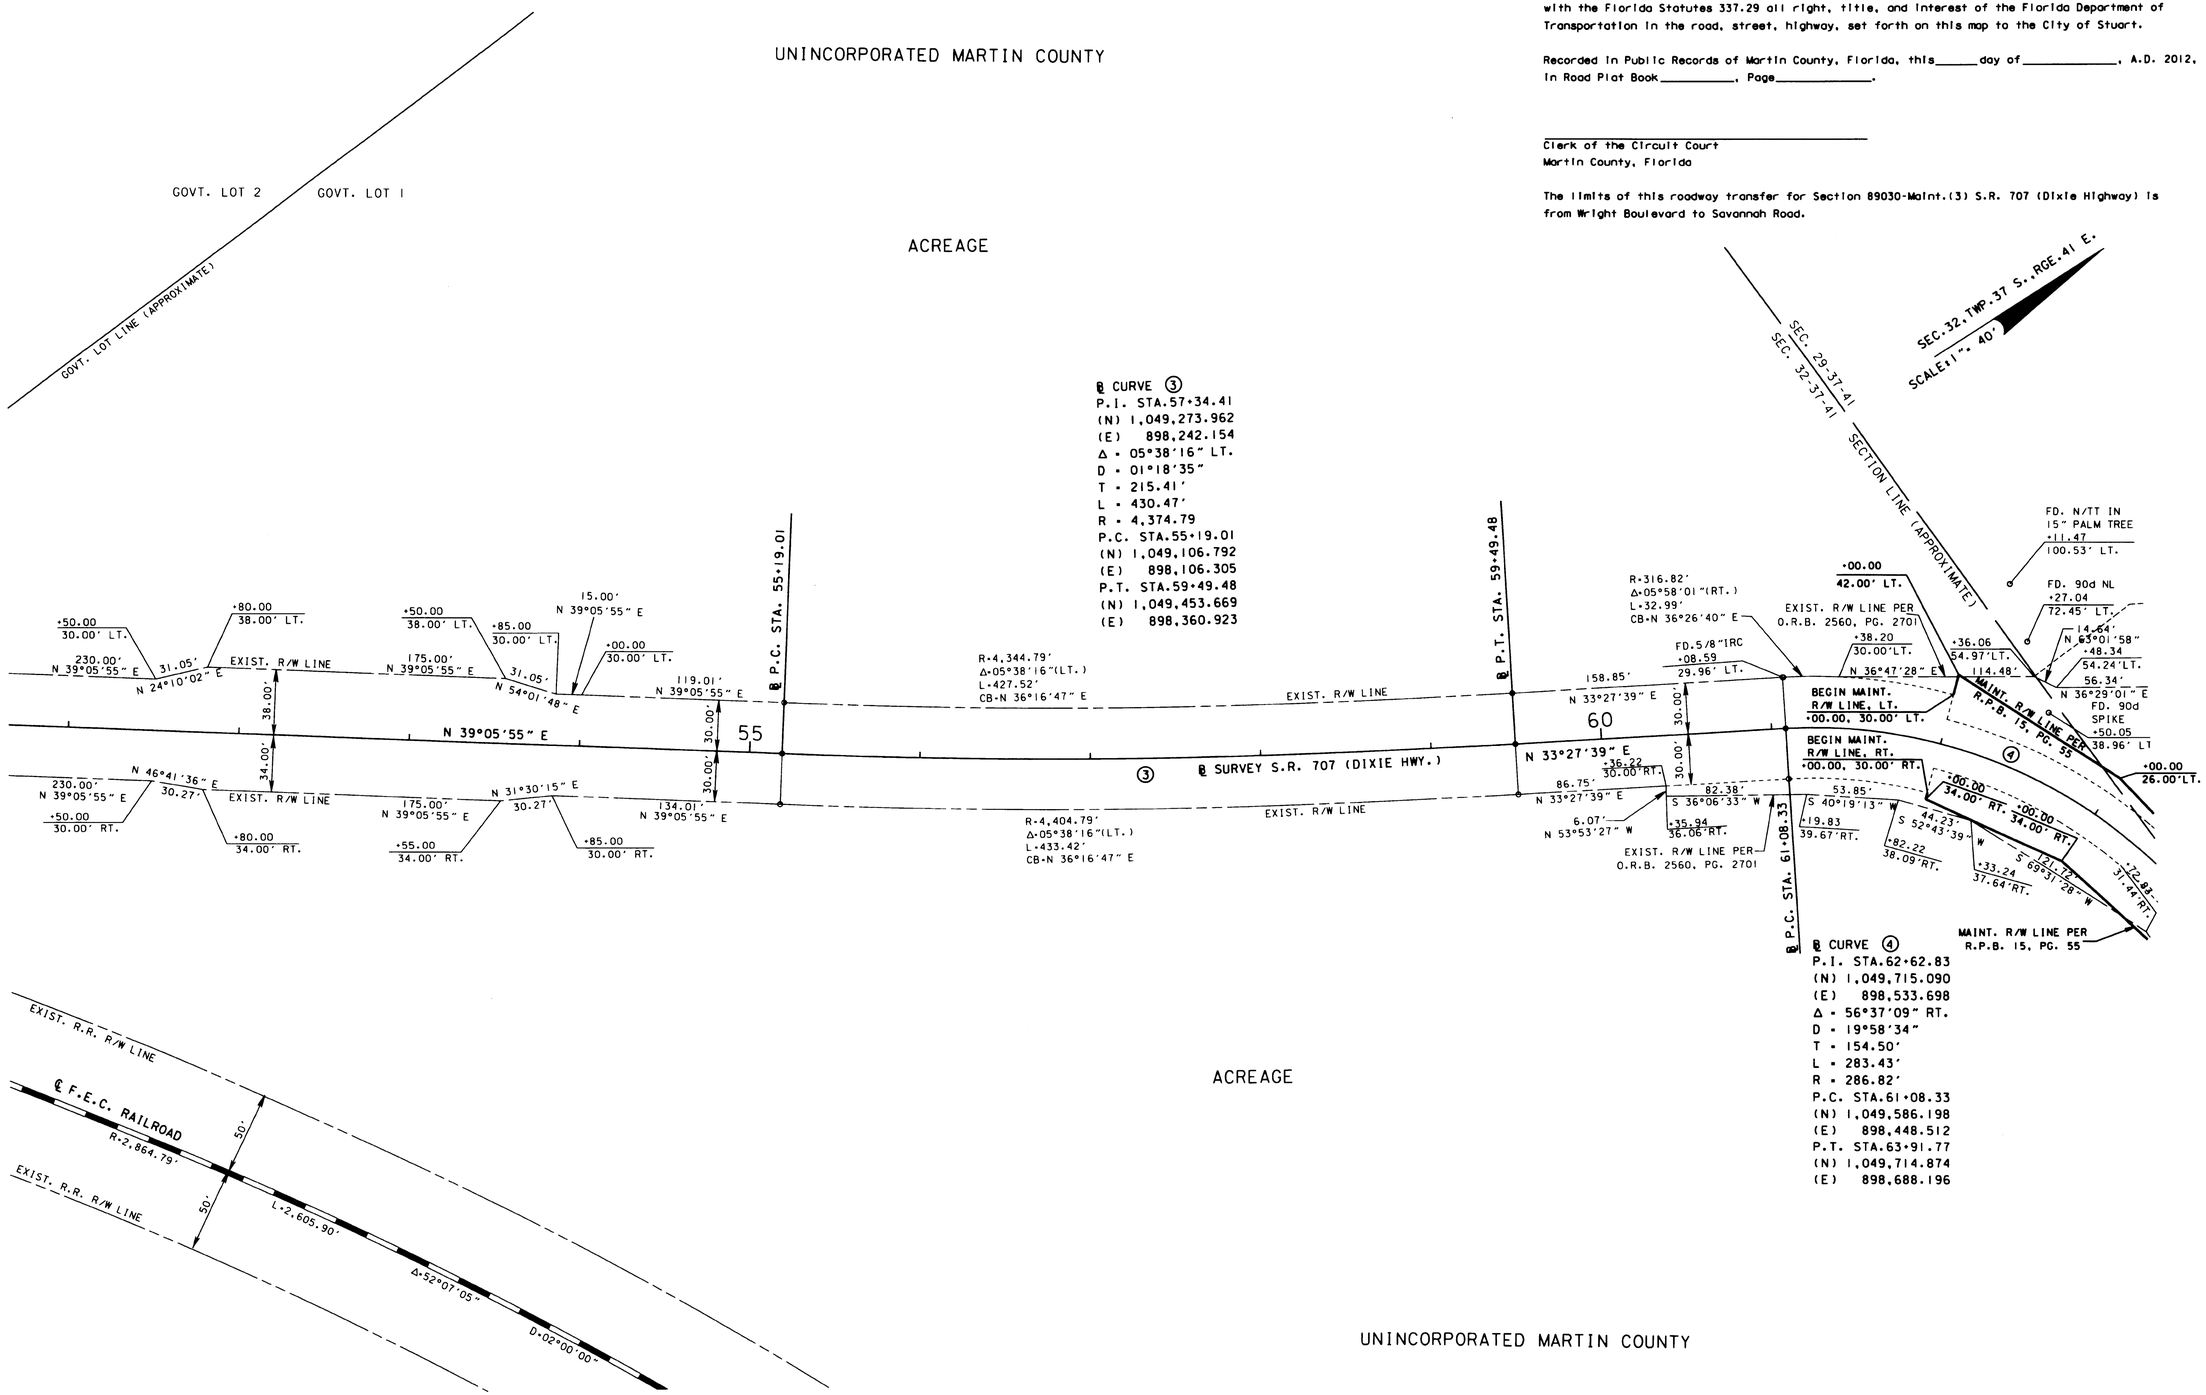

SEE SHEET 1 FOR GENERAL NOTES, CERTIFICATIONS, LEGEND, ETC.

THIS MAP IS NOT A SURVEY

FROM WRIGHT BLVD. TO SAVANNAH ROAD

RIGHT OF WAY MAP	**FLORIDA DEPARTMENT OF TRANSPORTATION SURVEYING AND MAPPING**	APPROVED BY	DATE 08/03/12								BY	DATE	**FED. PROJ. N/A**	**SECTION 89030-MAINT.(3)**	MAPS PREPARED BY: LB• 696 KIMLEY-HORN AND ASSOCIATES	DATA SOURCE: SEE SHEET 1
		DISTRICT SURVEYOR								PRELIM	L.CEFOLIA	05/17/02				SCALE: 1" = 40'
										FINAL	T.BROWN	07/31/12	**STATE ROAD NO. 709 (DIXIE HIGHWAY)**	**MARTIN COUNTY**	**F.P. NO. N/A**	**SHEET 4 OF 6**
				REVISION	BY	DATE	REVISION	BY	DATE	CHECKED	P.DIAZ	08/01/12				

TIMS: /RWMAPPING/89030-MAINT3/rwtransfer04.dgn