This right of way map when recorded is an instrument of conveyance, transferring in accordance with the Florida Statutes 337.29, all right, title, and interest in the road, street, or highway shown herein, from the Florida Department of Transportation to Martin County.

Recorded in Public Records of Martin County, Florida, this 11th day of April, A.D. 2014. In Road Plat Book 17, Page 23.

Clerk of the Circuit Court
Martin County, Florida

The limits of this right of way transfer, CR 714 (SW 36th Street), FDOT Right of Way Map Section 89000-2602 (Sheets No. 1, 3 and 13 through 21) is from East Right of Way Line of SW Mapp Road to Willoughby Boulevard. Approximate length 1.86 miles.

SEC. 17, TWP. 38 S., RGE. 41 E.
SEC. 20, TWP. 38 S., RGE. 41 E.
HANSON GRANT

SCALE: 1" = 40'

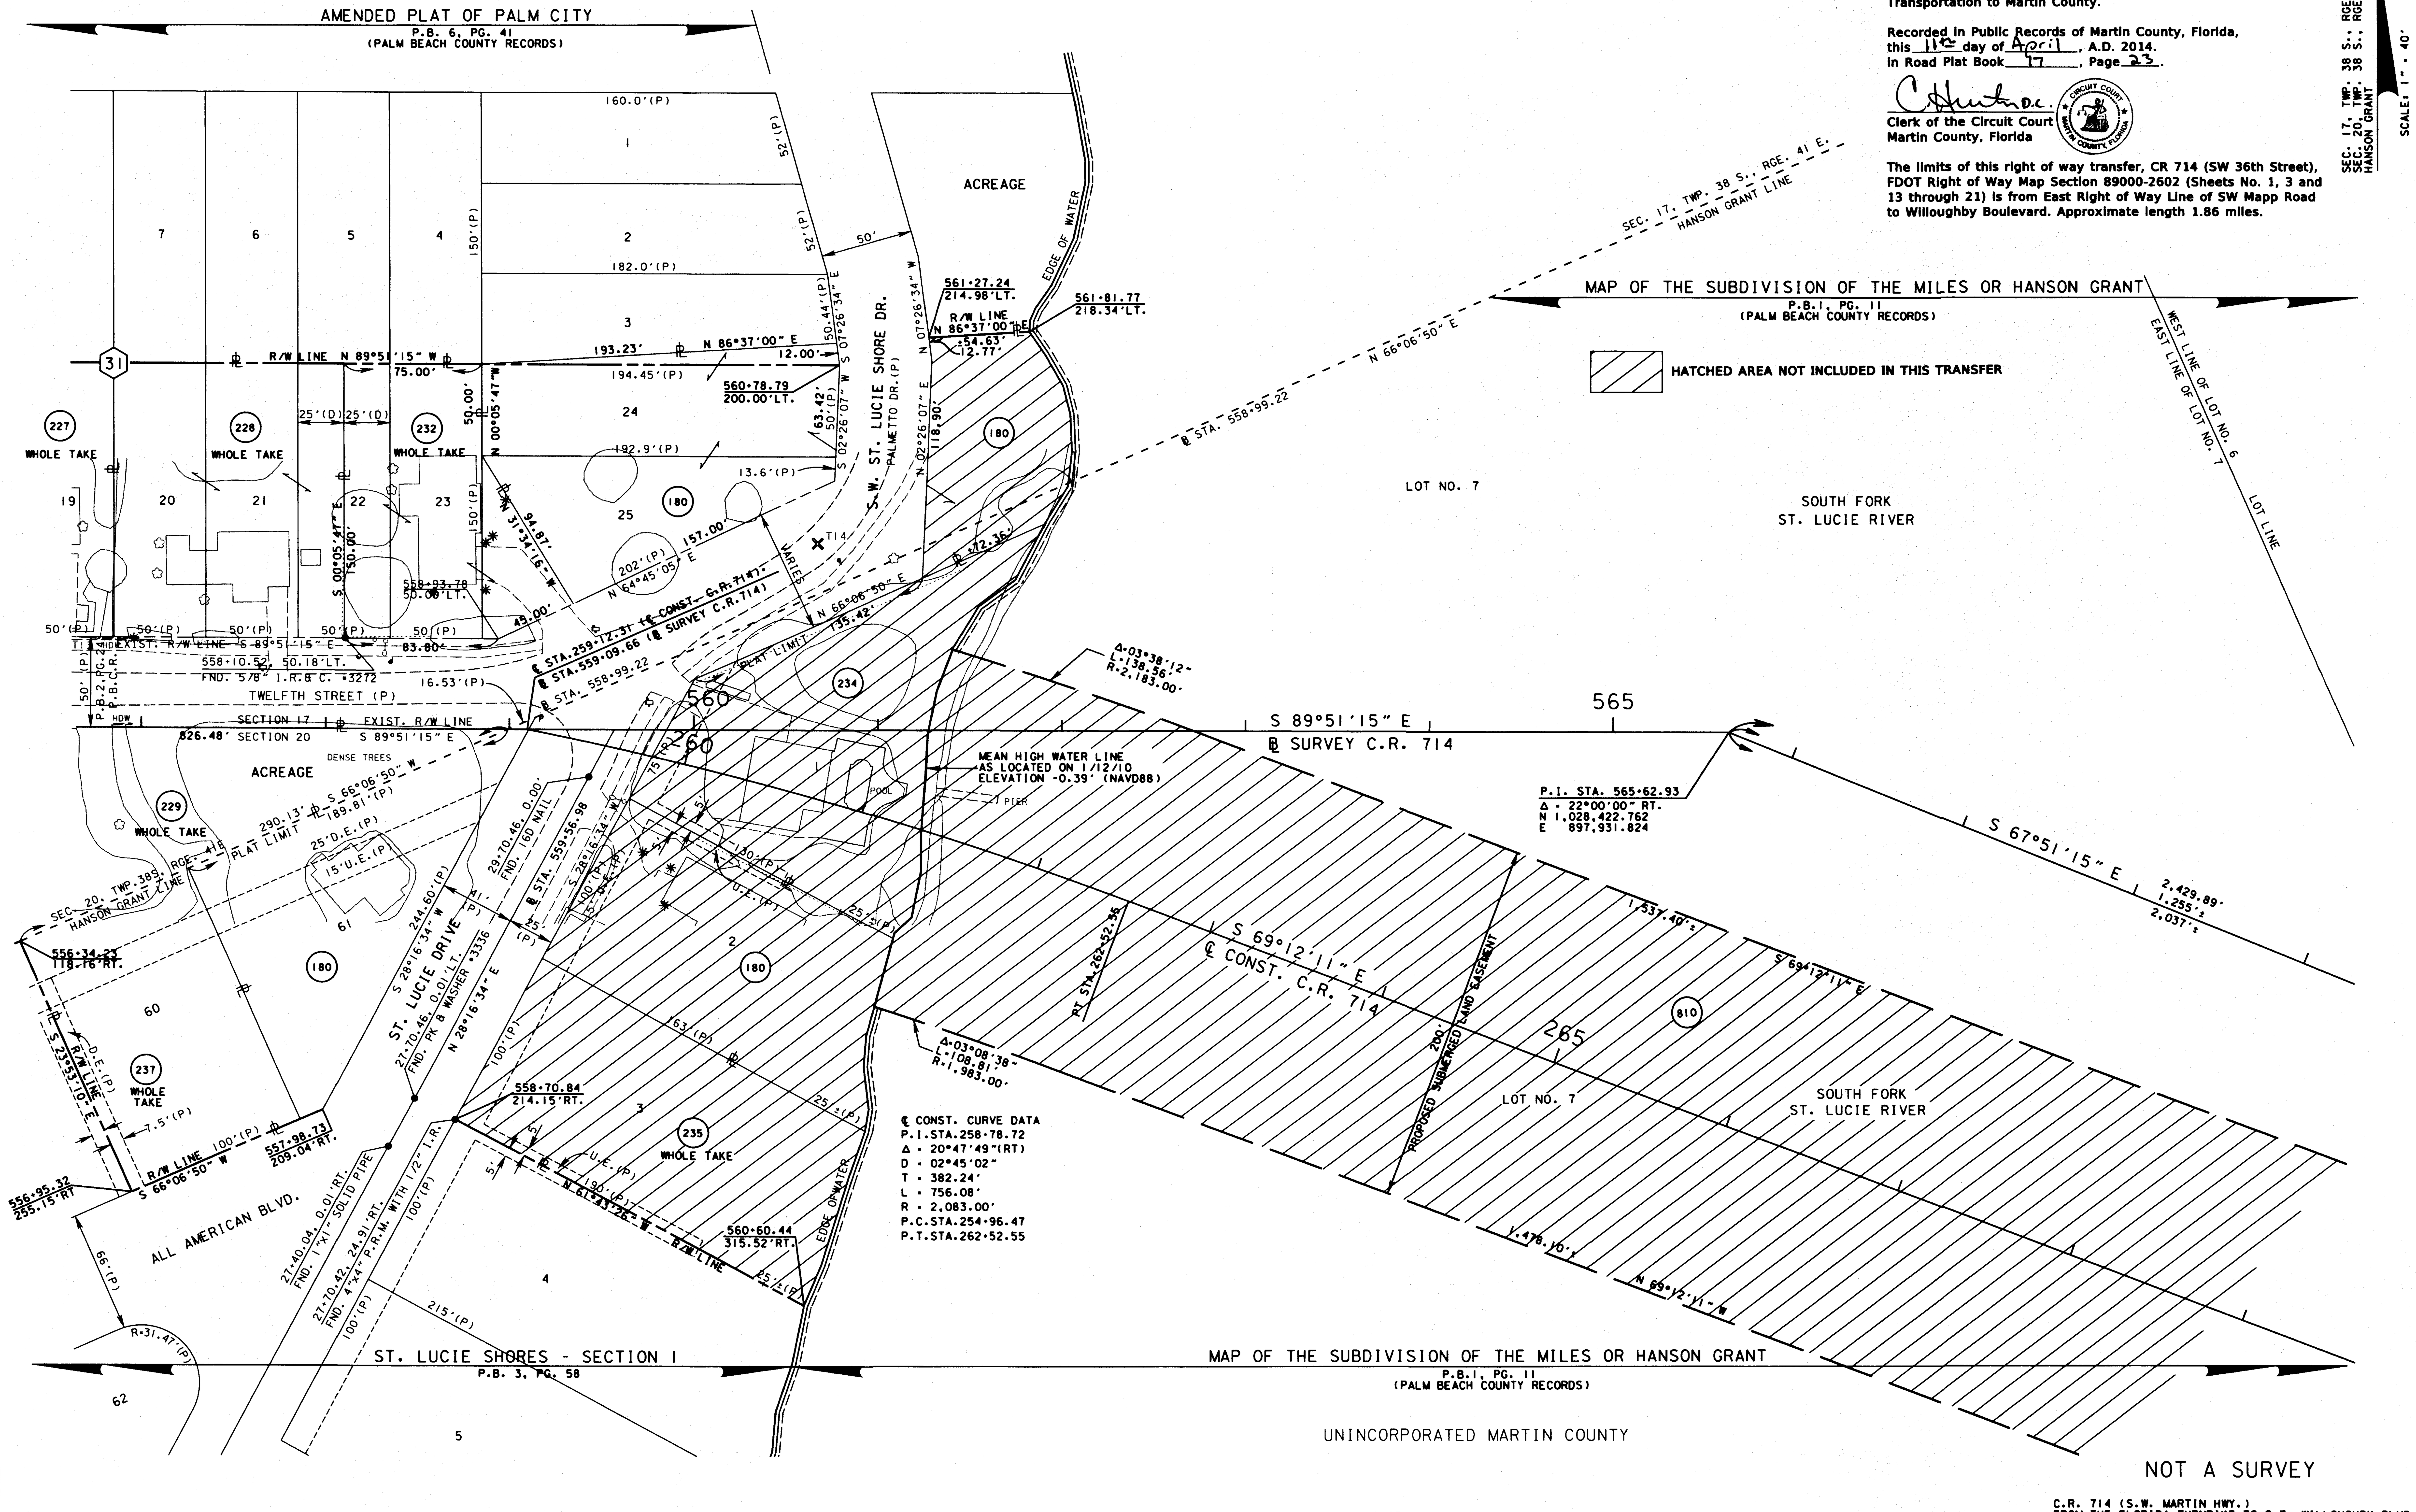

NOT A SURVEY

C.R. 714 (S.W. MARTIN HWY.)
FROM THE FLORIDA TURNPIKE TO S.E. WILLOUGHBY BLVD.

SEE SHEET ONE FOR LEGEND AND GENERAL NOTES

RIGHT OF WAY MAP	FLORIDA DEPARTMENT OF TRANSPORTATION RIGHT OF WAY MAPPING	APPROVED BY: DISTRICT RIGHT OF WAY SURVEYOR	DATE 2/23/09

REVISION	BY	DATE	REVISION	BY	DATE
			ADD MHWL PER SURVEY	T.BROWN	02-18-10
			REV.PARCEL 810	T.BROWN	01-11-10

	BY	DATE
PRELIM	DURYEA	04-12-02
FINAL	SANCHEZ	09-30-02
CHECKED	WILHJELM	10-04-02

FED. PROJ. NO. SEE COVER SHEET	SECTION 89000-2602	MAPS PREPARED BY KEITH & SCHNARS, P.A.	FIELD BOOK NO.'S SEE SHEET NO. 1
		W.P.I. No.N/A	SCALE: 1" = 40'
COUNTY ROAD NO. 714	MARTIN COUNTY	ITEM/SEGMENT No. 230978.1	SHEET 16 OF 26

tims:rwmapping\r230978I\rwdet116.dgn