PB 8 PG 58

Sheet 3 of 3

RIVER SHORES PLANTATION

— PHASE ONE —

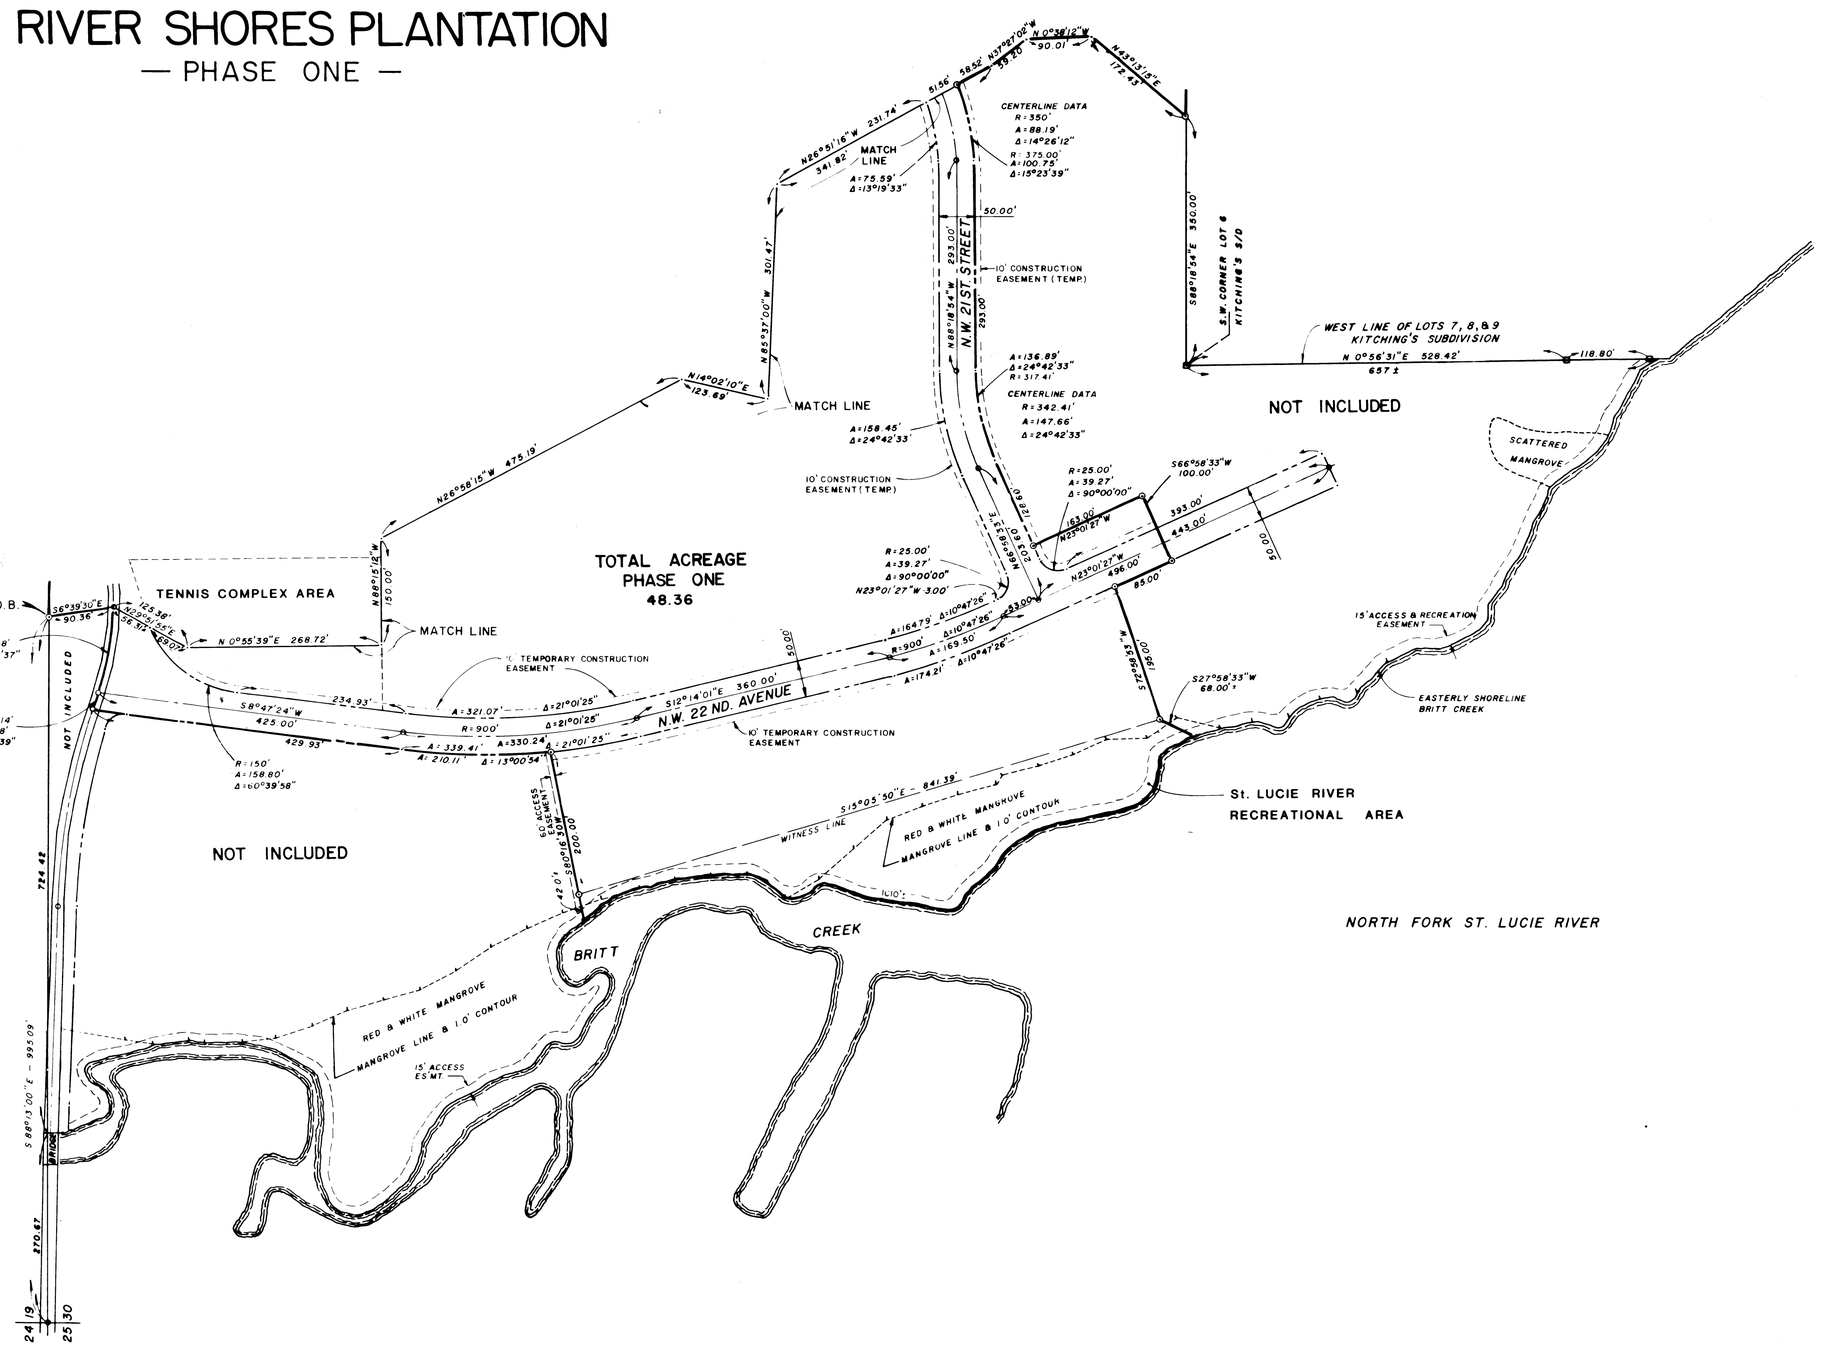

CLERK'S RECORDING CERTIFICATE

I, LOUISE V. ISAACS, CLERK OF THE CIRCUIT OF MARTIN COUNTY FLORIDA, HEREBY CERTIFY THAT THIS PLAT WAS FILED FOR RECORD IN PLAT BOOK 8, PAGE 58, MARTIN COUNTY, FLORIDA PUBLIC RECORDS THIS ____, DAY OF _____, 1981.

LOUISE V. ISAACS, CLERK
OF CIRCUIT COURT
MARTIN COUNTY, FLORIDA

BY: _____
DEPUTY CLERK

FILE No. _____

D.P. DeBerry & Assoc. Inc.

ENGINEERS PLANNERS SURVEYORS
955 S. Federal Hwy. STUART, FLA.

N

100 0 100 200 300

SCALE: 1" = 100'

MARCH, 1981

— LEGEND —

⊙ Denotes Permanent Reference Monument

○ Denotes Permanent Control Point

— NOTES —

1. Bearings shown hereon are assumed and referenced to the north line of Section 30, Township 37 South, Range 41 East, Martin County, Fla.
2. Access to all housing units shall be from internal road systems only.
3. There shall be no lot splits, except to create larger lots