Sheet 3 Of 3
PB 8 Pg 90

PLAT NO. 6
SAILFISH POINT
P.U.D.
IN PART OF FRACTIONAL SECTIONS 8, 9, 16 & 17, TWP. 38S., RGE. 42 E.
MARTIN COUNTY, FLORIDA

GEE & JENSON
ENGINEERS-ARCHITECTS-PLANNERS, INC.
WEST PALM BEACH, FLORIDA
JULY 1981

SHEET 3 OF 3

I, LOUISE V. ISAACS, Clerk of the CIRCUIT COURT of MARTIN COUNTY, FLORIDA, HEREBY CERTIFY that this PLAT was FILED for RECORD in PLAT BOOK 8 PAGE 90, MARTIN COUNTY, FLORIDA, PUBLIC RECORDS, this ____ day of _____, 1981.

LOUISE V. ISAACS
CLERK of the CIRCUIT COURT
MARTIN COUNTY, FLORIDA

By: _____
Deputy Clerk

FILE NO. _____

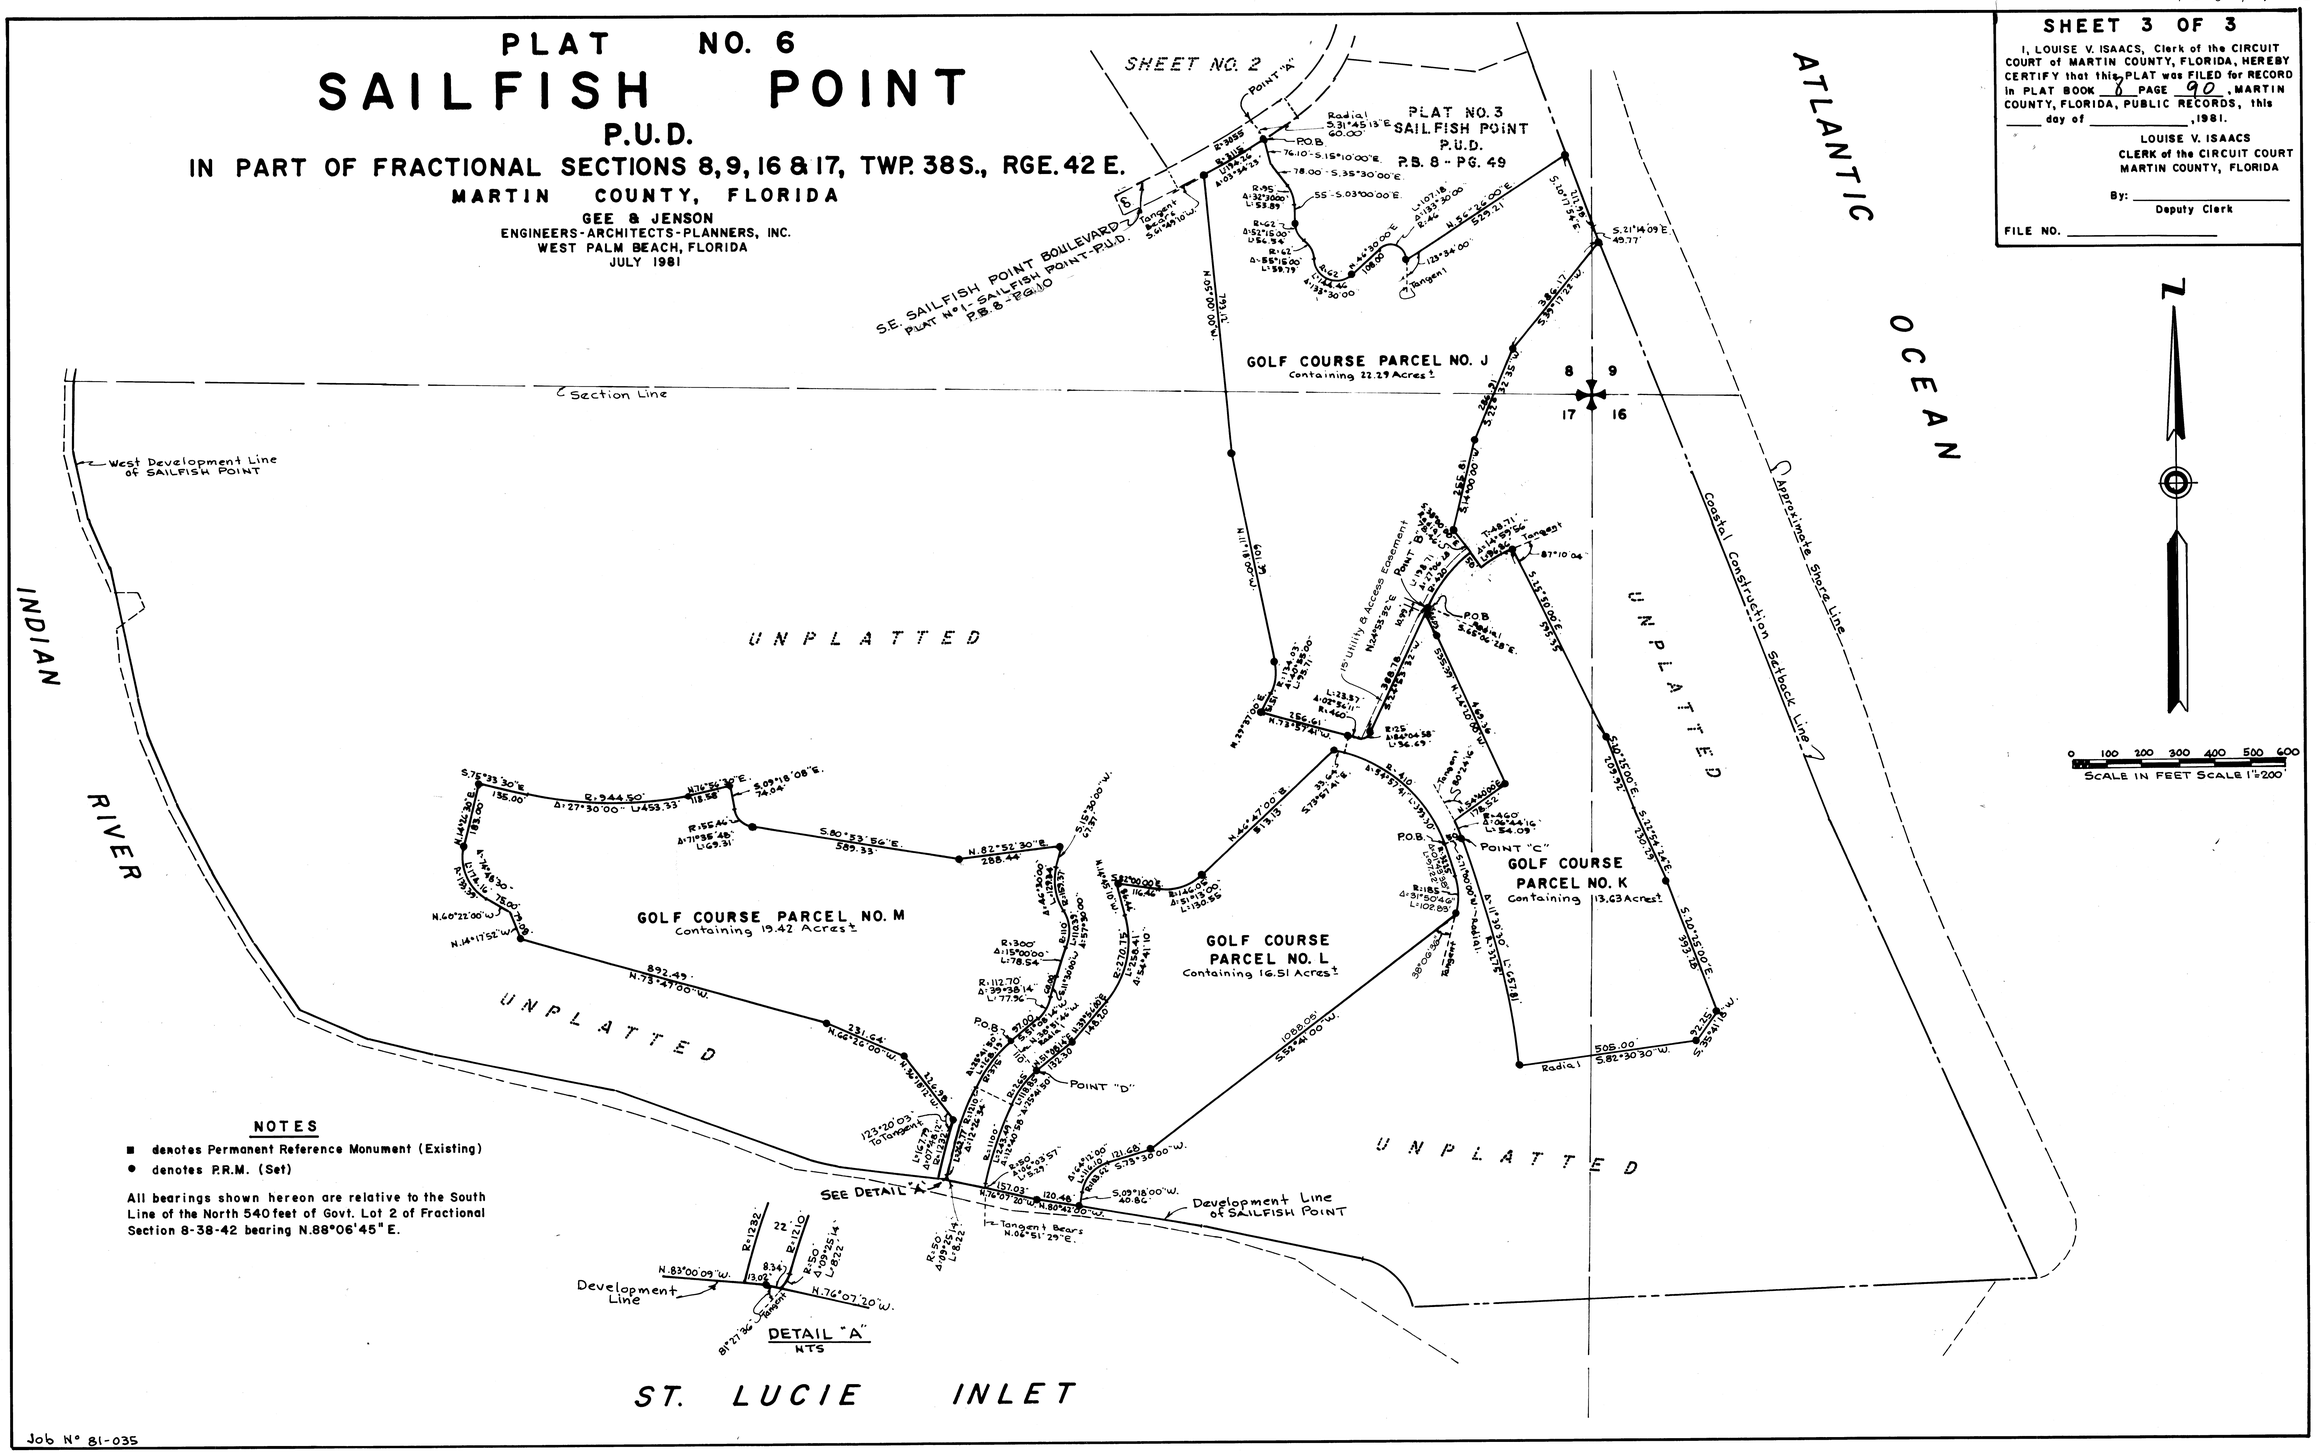

NOTES

- ■ denotes Permanent Reference Monument (Existing)
- ● denotes P.R.M. (Set)

All bearings shown hereon are relative to the South Line of the North 540 feet of Govt. Lot 2 of Fractional Section 8-38-42 bearing N.88°06'45" E.

Job N° 81-035