PB 2 pg 93 Sheet 1 of 4

FED. ROAD DIV. No.	STATE	F A PROJECT NO.	FISCAL YEAR	SHEET No.
9	FLA.			

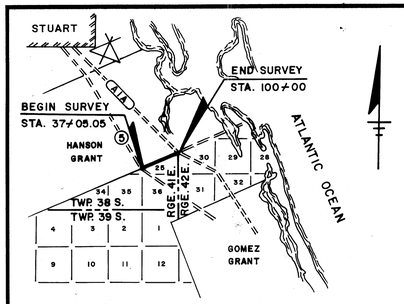

LOCATION SKETCH
"SCALE 1/2" = 1 MILE"

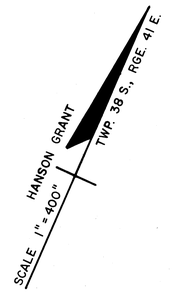

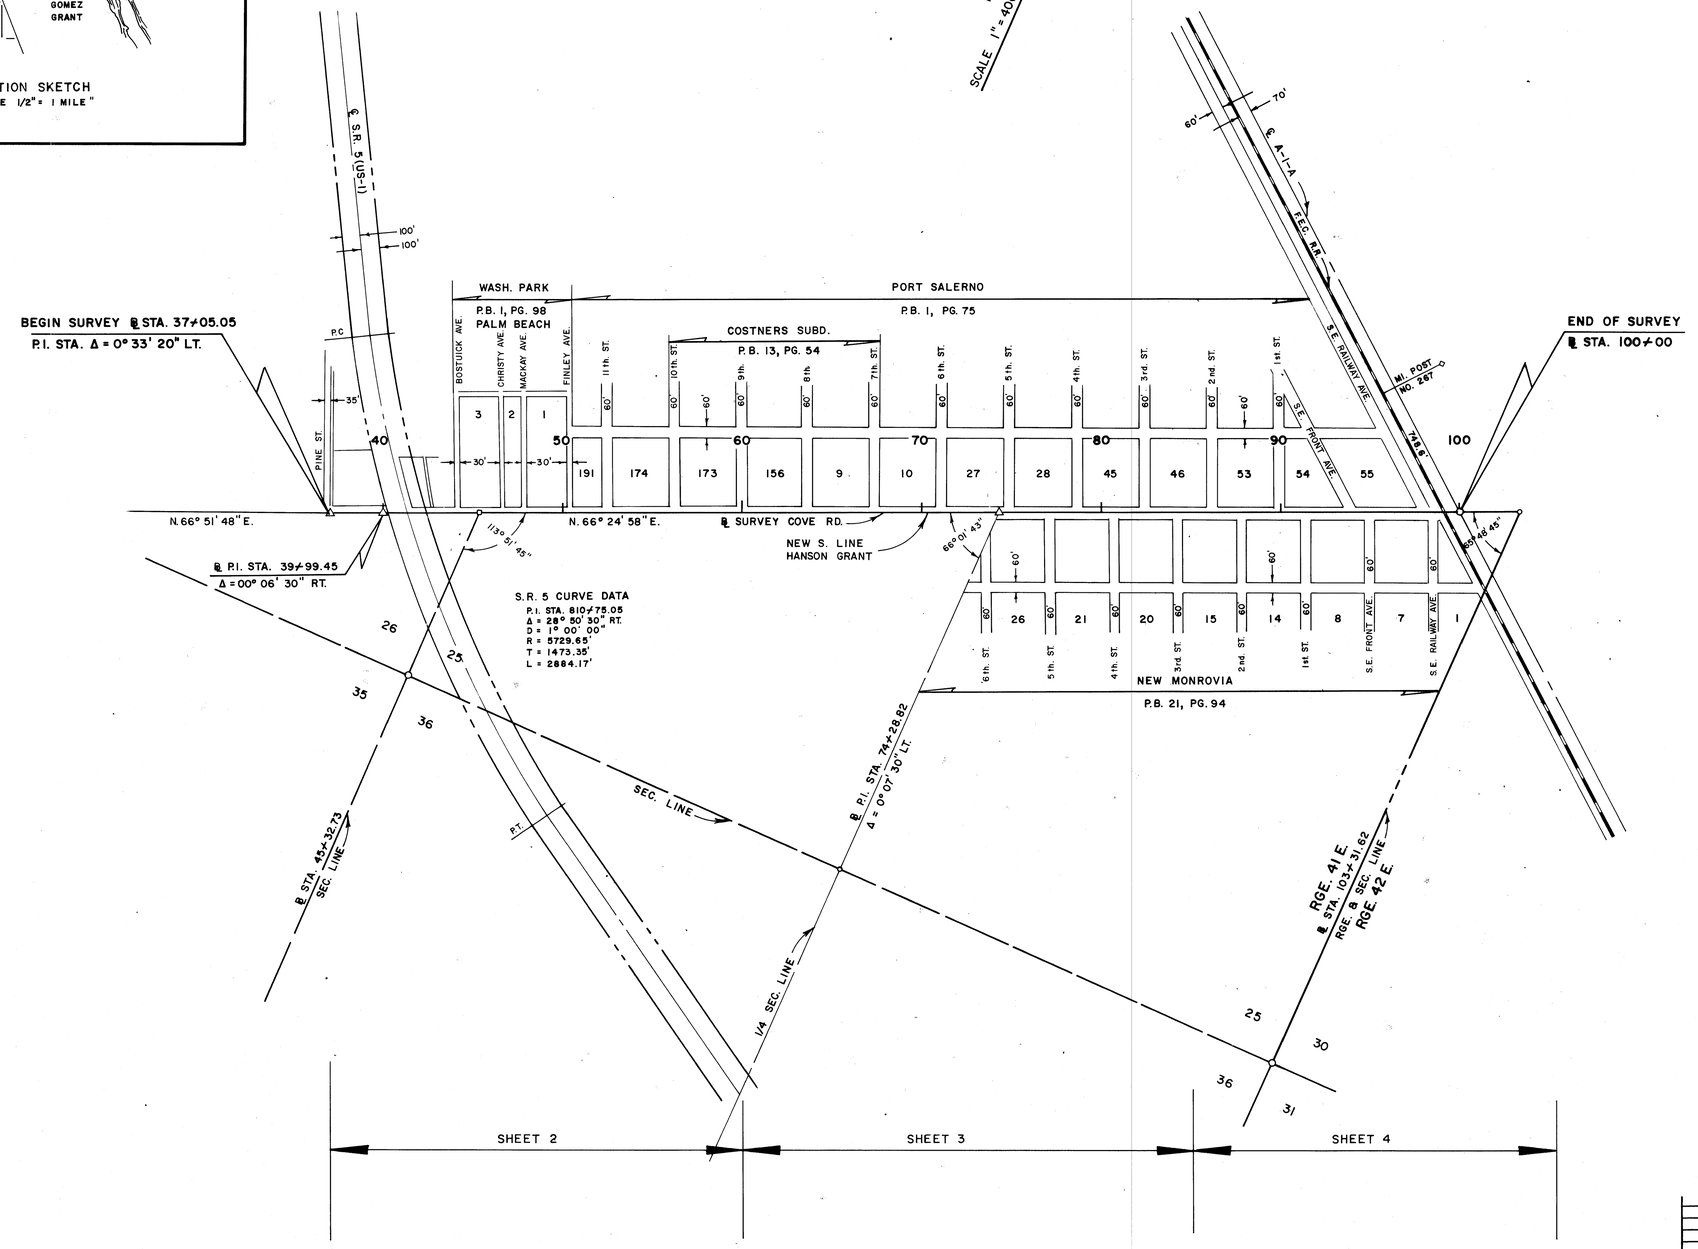

This right-of-way map when recorded is an instrument of title conveyance, transferring in accordance with Florida Statutes 337.29 (1977) all right, title, and interest of the Florida Department of Transportation in the road, street, highway, set forth on this map to MARTIN County."

Recorded in Public Records of MARTIN County, Florida, this 20 day of JANUARY A.D. 19 82 in Road Plat Book 5 Page 93

7:10 # 431424

Louie V. Isaacs
Clerk of Circuit Court
MARTIN County, Florida
By Charlotte Burley DC

82 JAN 20 AM 10:29

KEY MAP

STATE OF FLORIDA
DEPARTMENT OF TRANSPORTATION

RIGHT OF WAY MAP

STATE ROAD No. COVE RD. MARTIN COUNTY

	BY	DATE
DRAWN	STOUT	4-11-77
TRACED	STOUT	4-11-77
CHECKED		
COMPARED		
INDEXED		

APPROVED BY: DATE 8-27-81
DISTRICT R/W ENGINEER
W.A. 9-1-81
ENGINEER OF RIGHT OF WAY
STATE HIGHWAY ENGINEER

REVISION	BY	DATE

SECTION 89511-2605 SHEET 1 OF 4

B.I. NO. 426144