Sheet 2 of 4

FED. ROAD DIV. No.	STATE	F A PROJECT NO.	FISCAL YEAR	SHEET No.
3	FLA.			

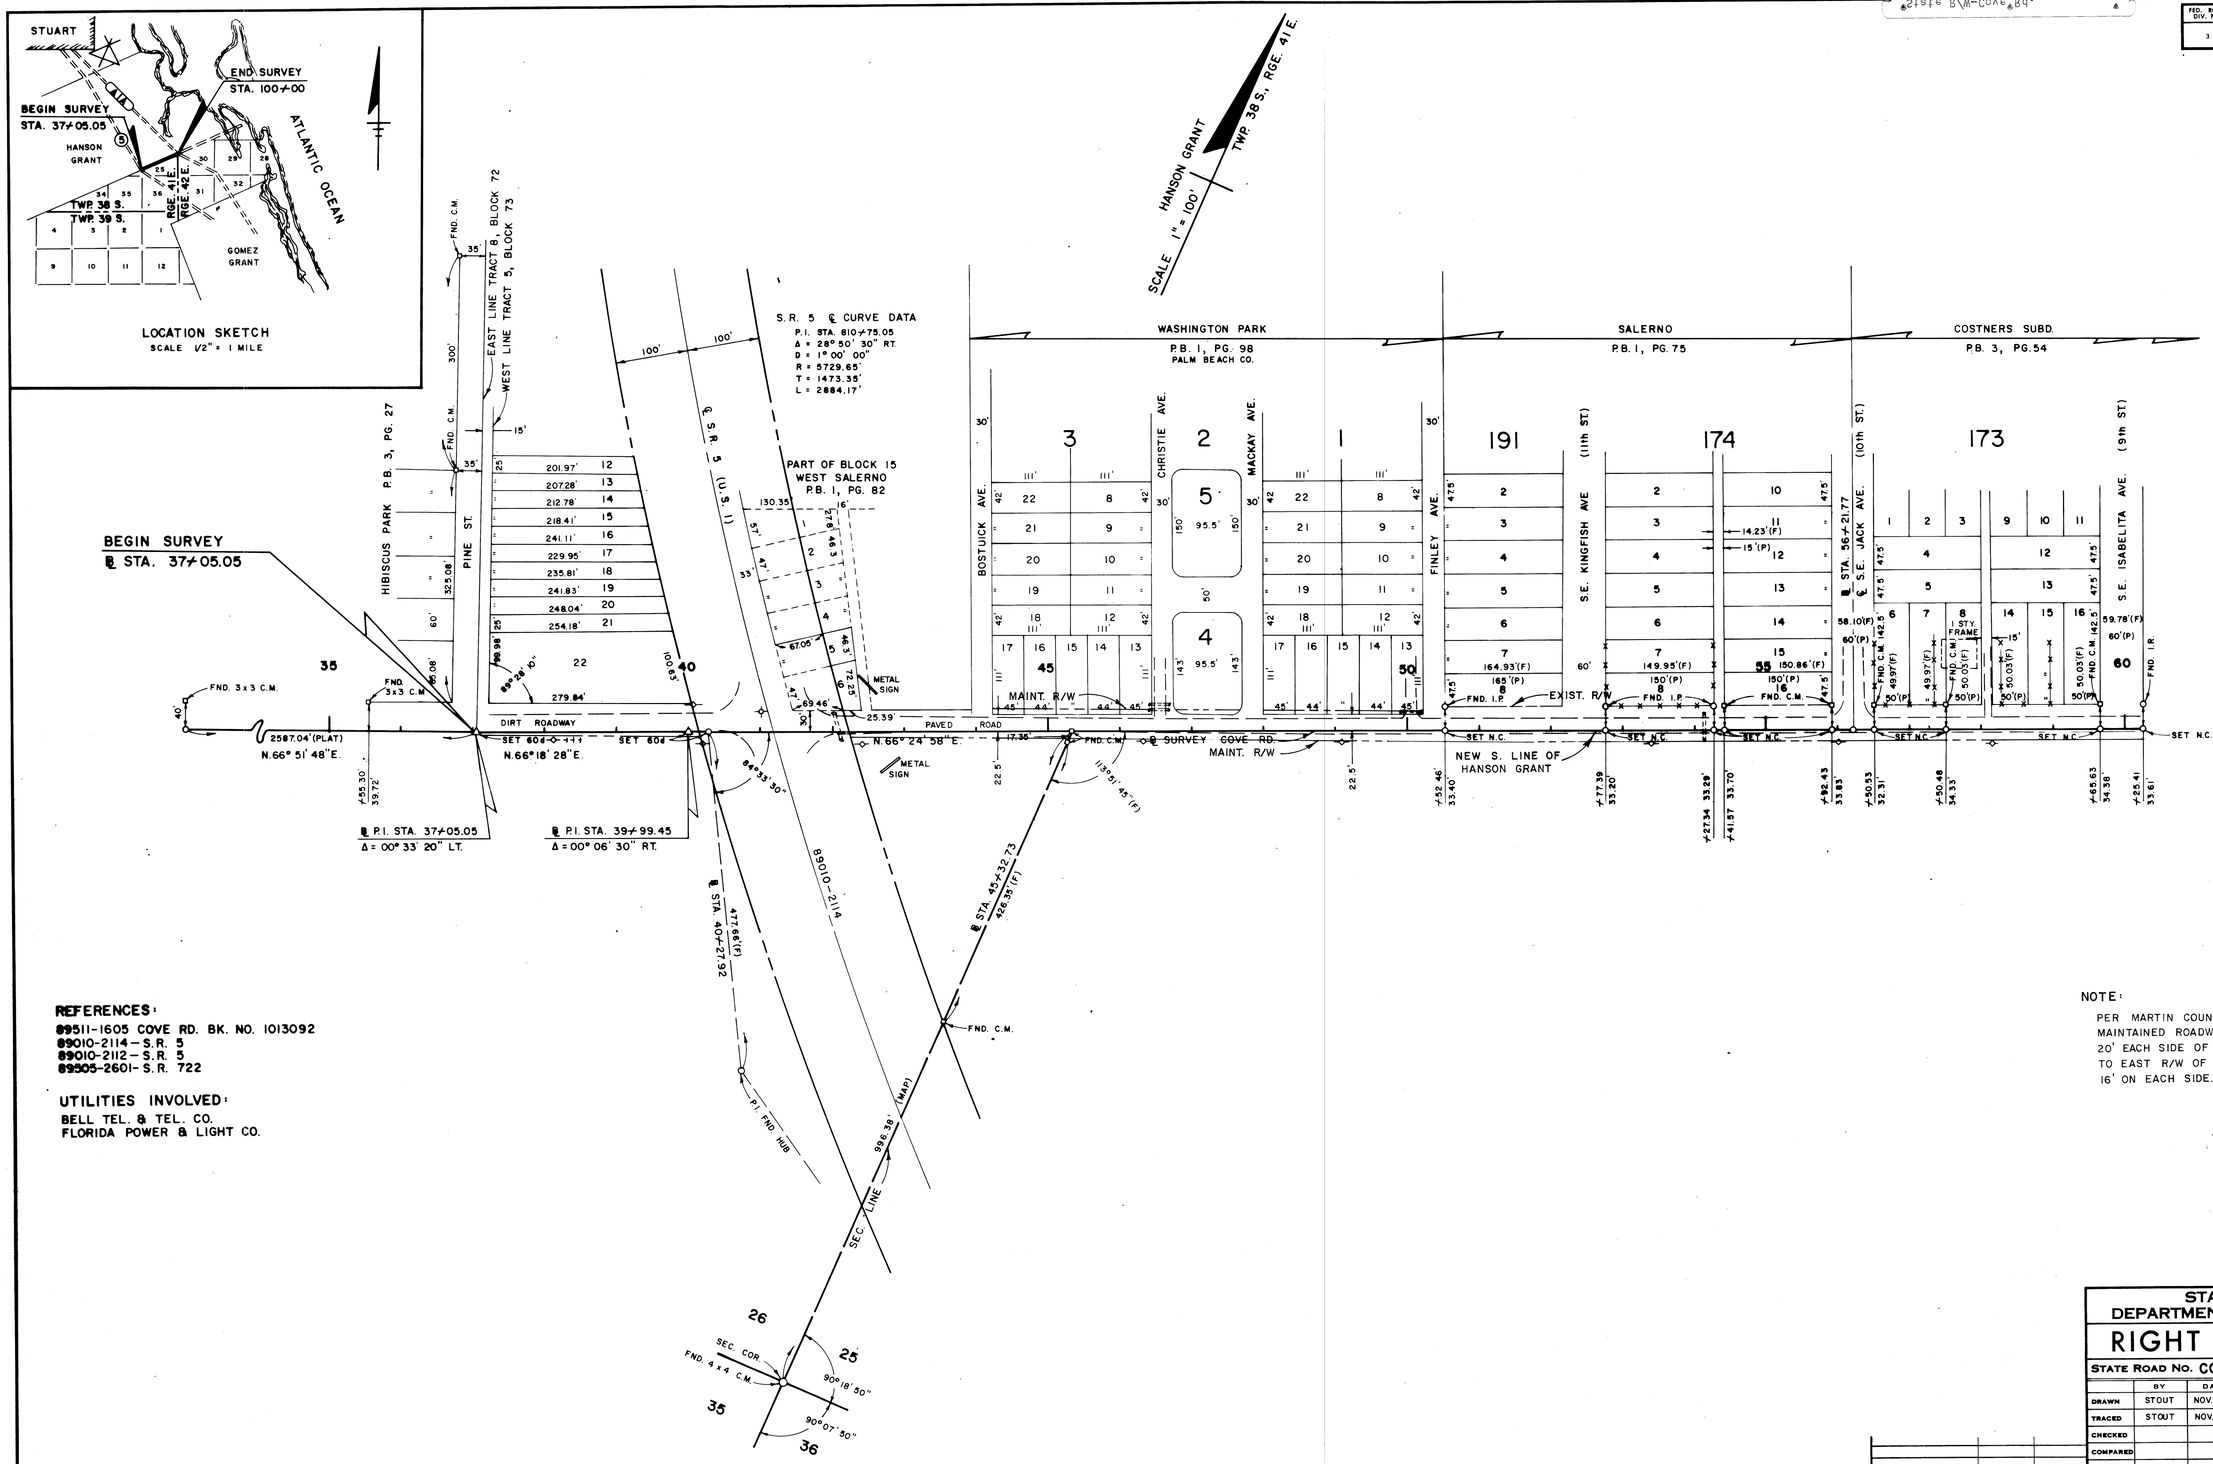

This right-of-way map when recorded is an instrument of title conveyance, transferring in accordance with Florida Statutes 337.29 (1977) all right, title, and interest of the Florida Department of Transportation in the road, street, highway, set forth on this map to _____ County."

Recorded in Public Records of _____ County, Florida, this ____ day of _____ A.D. 19____ in Road Plat Book _____ Page _____

_____
Clerk of Circuit Court
_____ County, Florida

REFERENCES:

89511-1605 COVE RD. BK. NO. 1013092
89010-2114 – S.R. 5
89010-2112 – S.R. 5
89505-2601 – S.R. 722

UTILITIES INVOLVED:

BELL TEL. & TEL. CO.
FLORIDA POWER & LIGHT CO.

NOTE:

PER MARTIN COUNTY ROAD DEPT. MAINTAINED ROADWAY WIDTH EQUALS 20' EACH SIDE OF ℄ OF PAVED ROAD TO EAST R/W OF EBETIDE AVE. THEN 16' ON EACH SIDE.

STATE OF FLORIDA
DEPARTMENT OF TRANSPORTATION
RIGHT OF WAY MAP

STATE ROAD No. COVE RD. MARTIN COUNTY

	BY	DATE
DRAWN	STOUT	NOV. 76
TRACED	STOUT	NOV. 76
CHECKED		
COMPARED		
INDEXED		

APPROVED BY D. R. Dodley DATE 8-27-81
DISTRICT R/W ENGINEER
W. A. Carlone 9-1-81
ENGINEER OF RIGHT OF WAY
STATE HIGHWAY ENGINEER

REVISION	BY	DATE

SECTION 89511-2605 SHEET 2 OF 4

B.I. NO. 426144