Sheet 2 of 2

FED. ROAD DIV. No.	STATE	SEC. AND JOB No.	FISCAL YEAR	SHEET No.	TOTAL SHEETS
3	FLA	89510-2602	'68	2	2

DETAIL THROUGH BLOCKS 13, 17, & 18 GOMEZ HOMES AND GROVES

SCALE: 1" = 100'

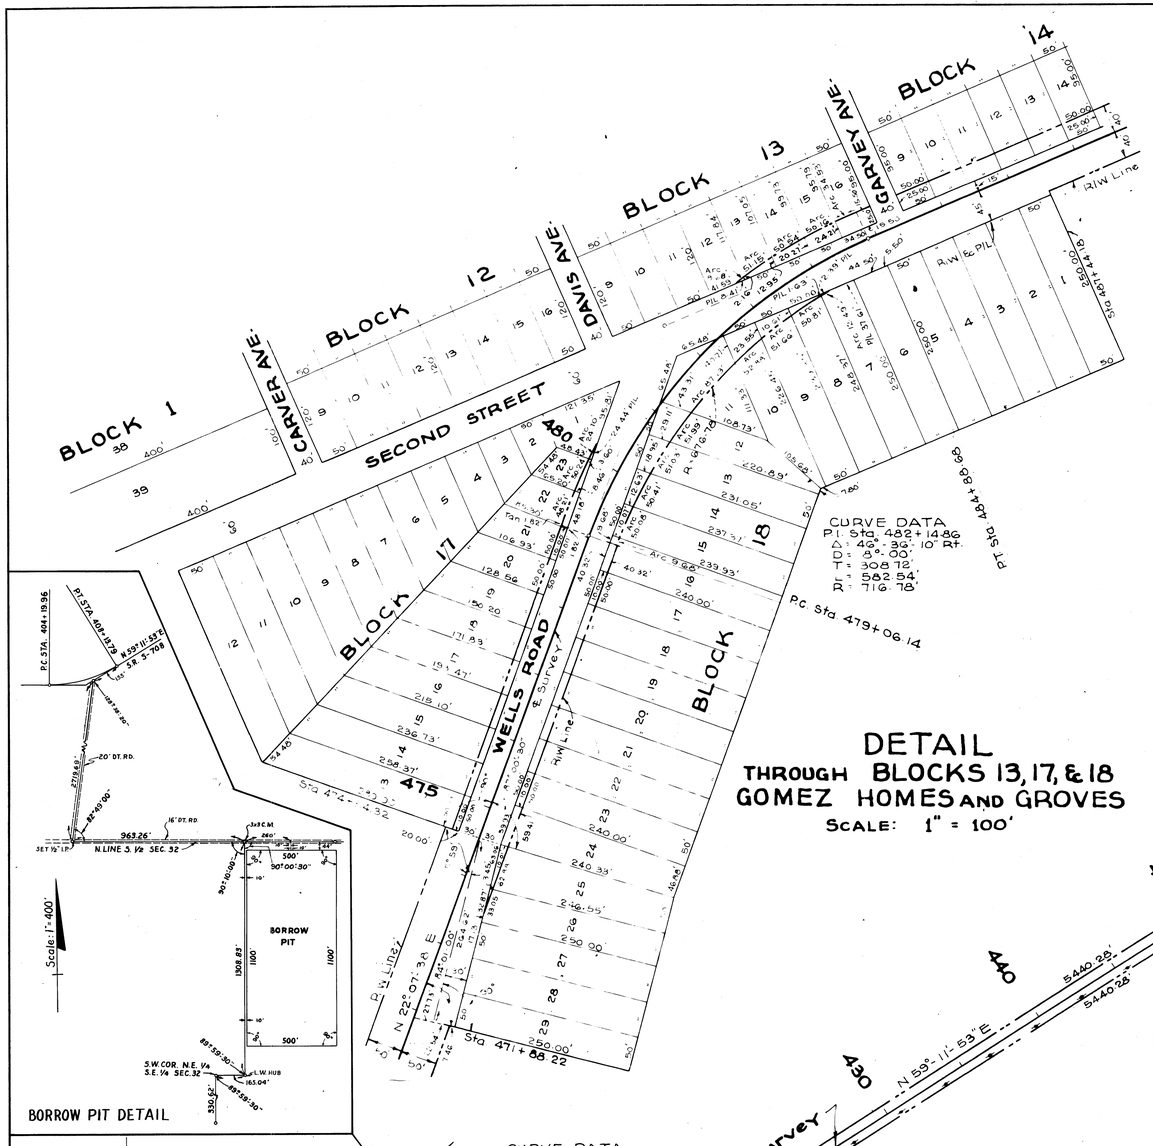

DETAIL INTERSECTION WITH WEST BOUNDARY OF GOMEZ GRANT

SCALE: 1" = 50'

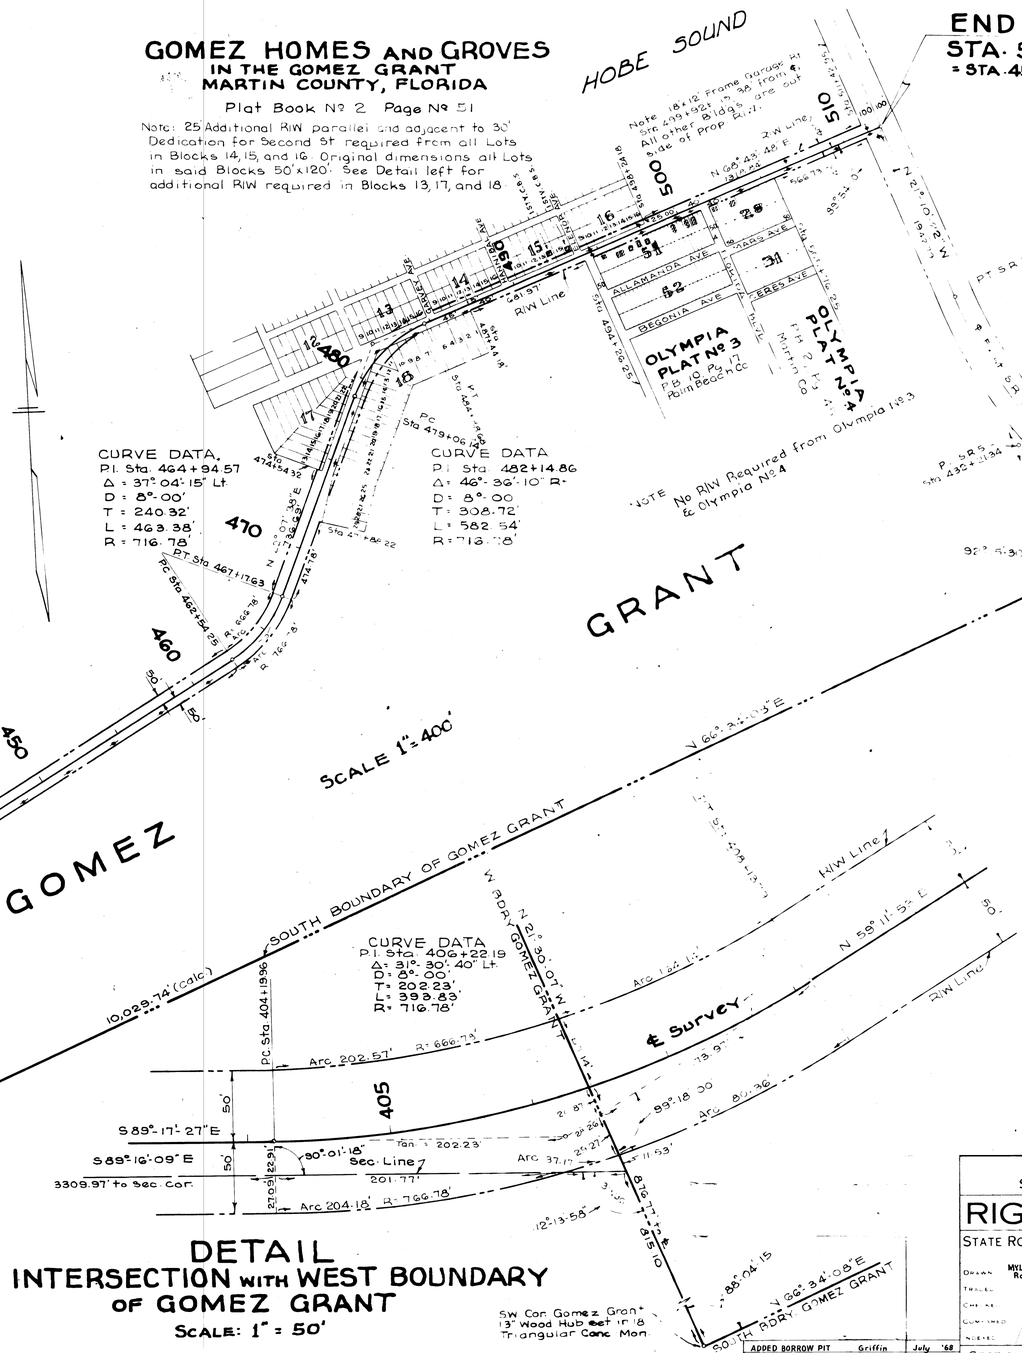

This right-of-way map when recorded is an instrument of title conveyance, transferring in accordance with Florida Statutes 337.29 (1977) all right, title, and interest of the Florida Department of Transportation in the road, street, highway, set forth on this map to _____ County."

Recorded in Public Records of _____ County, Florida, this ____ day of _____ A.D. 19____ in Road Plat Book 8 Page 94

Clerk of Circuit Court

_____ County, Florida

STATE OF FLORIDA
STATE ROAD DEPARTMENT

RIGHT OF WAY MAP

STATE ROAD No S-708 MARTIN COUNTY

	BY:	DATE:	APPROVED BY:	DATE:
DRAWN	MYLAR REPROD. Rando	May '68		
TRACED				
CHECKED				
CORRECTED				
SURVEY				

ENGINEER OF RIGHTS OF WAY

ADDED BORROW PIT — Griffin — July '68

SECTION 89510-2602 SHEET 2 OF 2