DIV. No.	STATE	PROJECT No.	YEAR	No.
3	FLA.	89505 - 2601	66-67	1

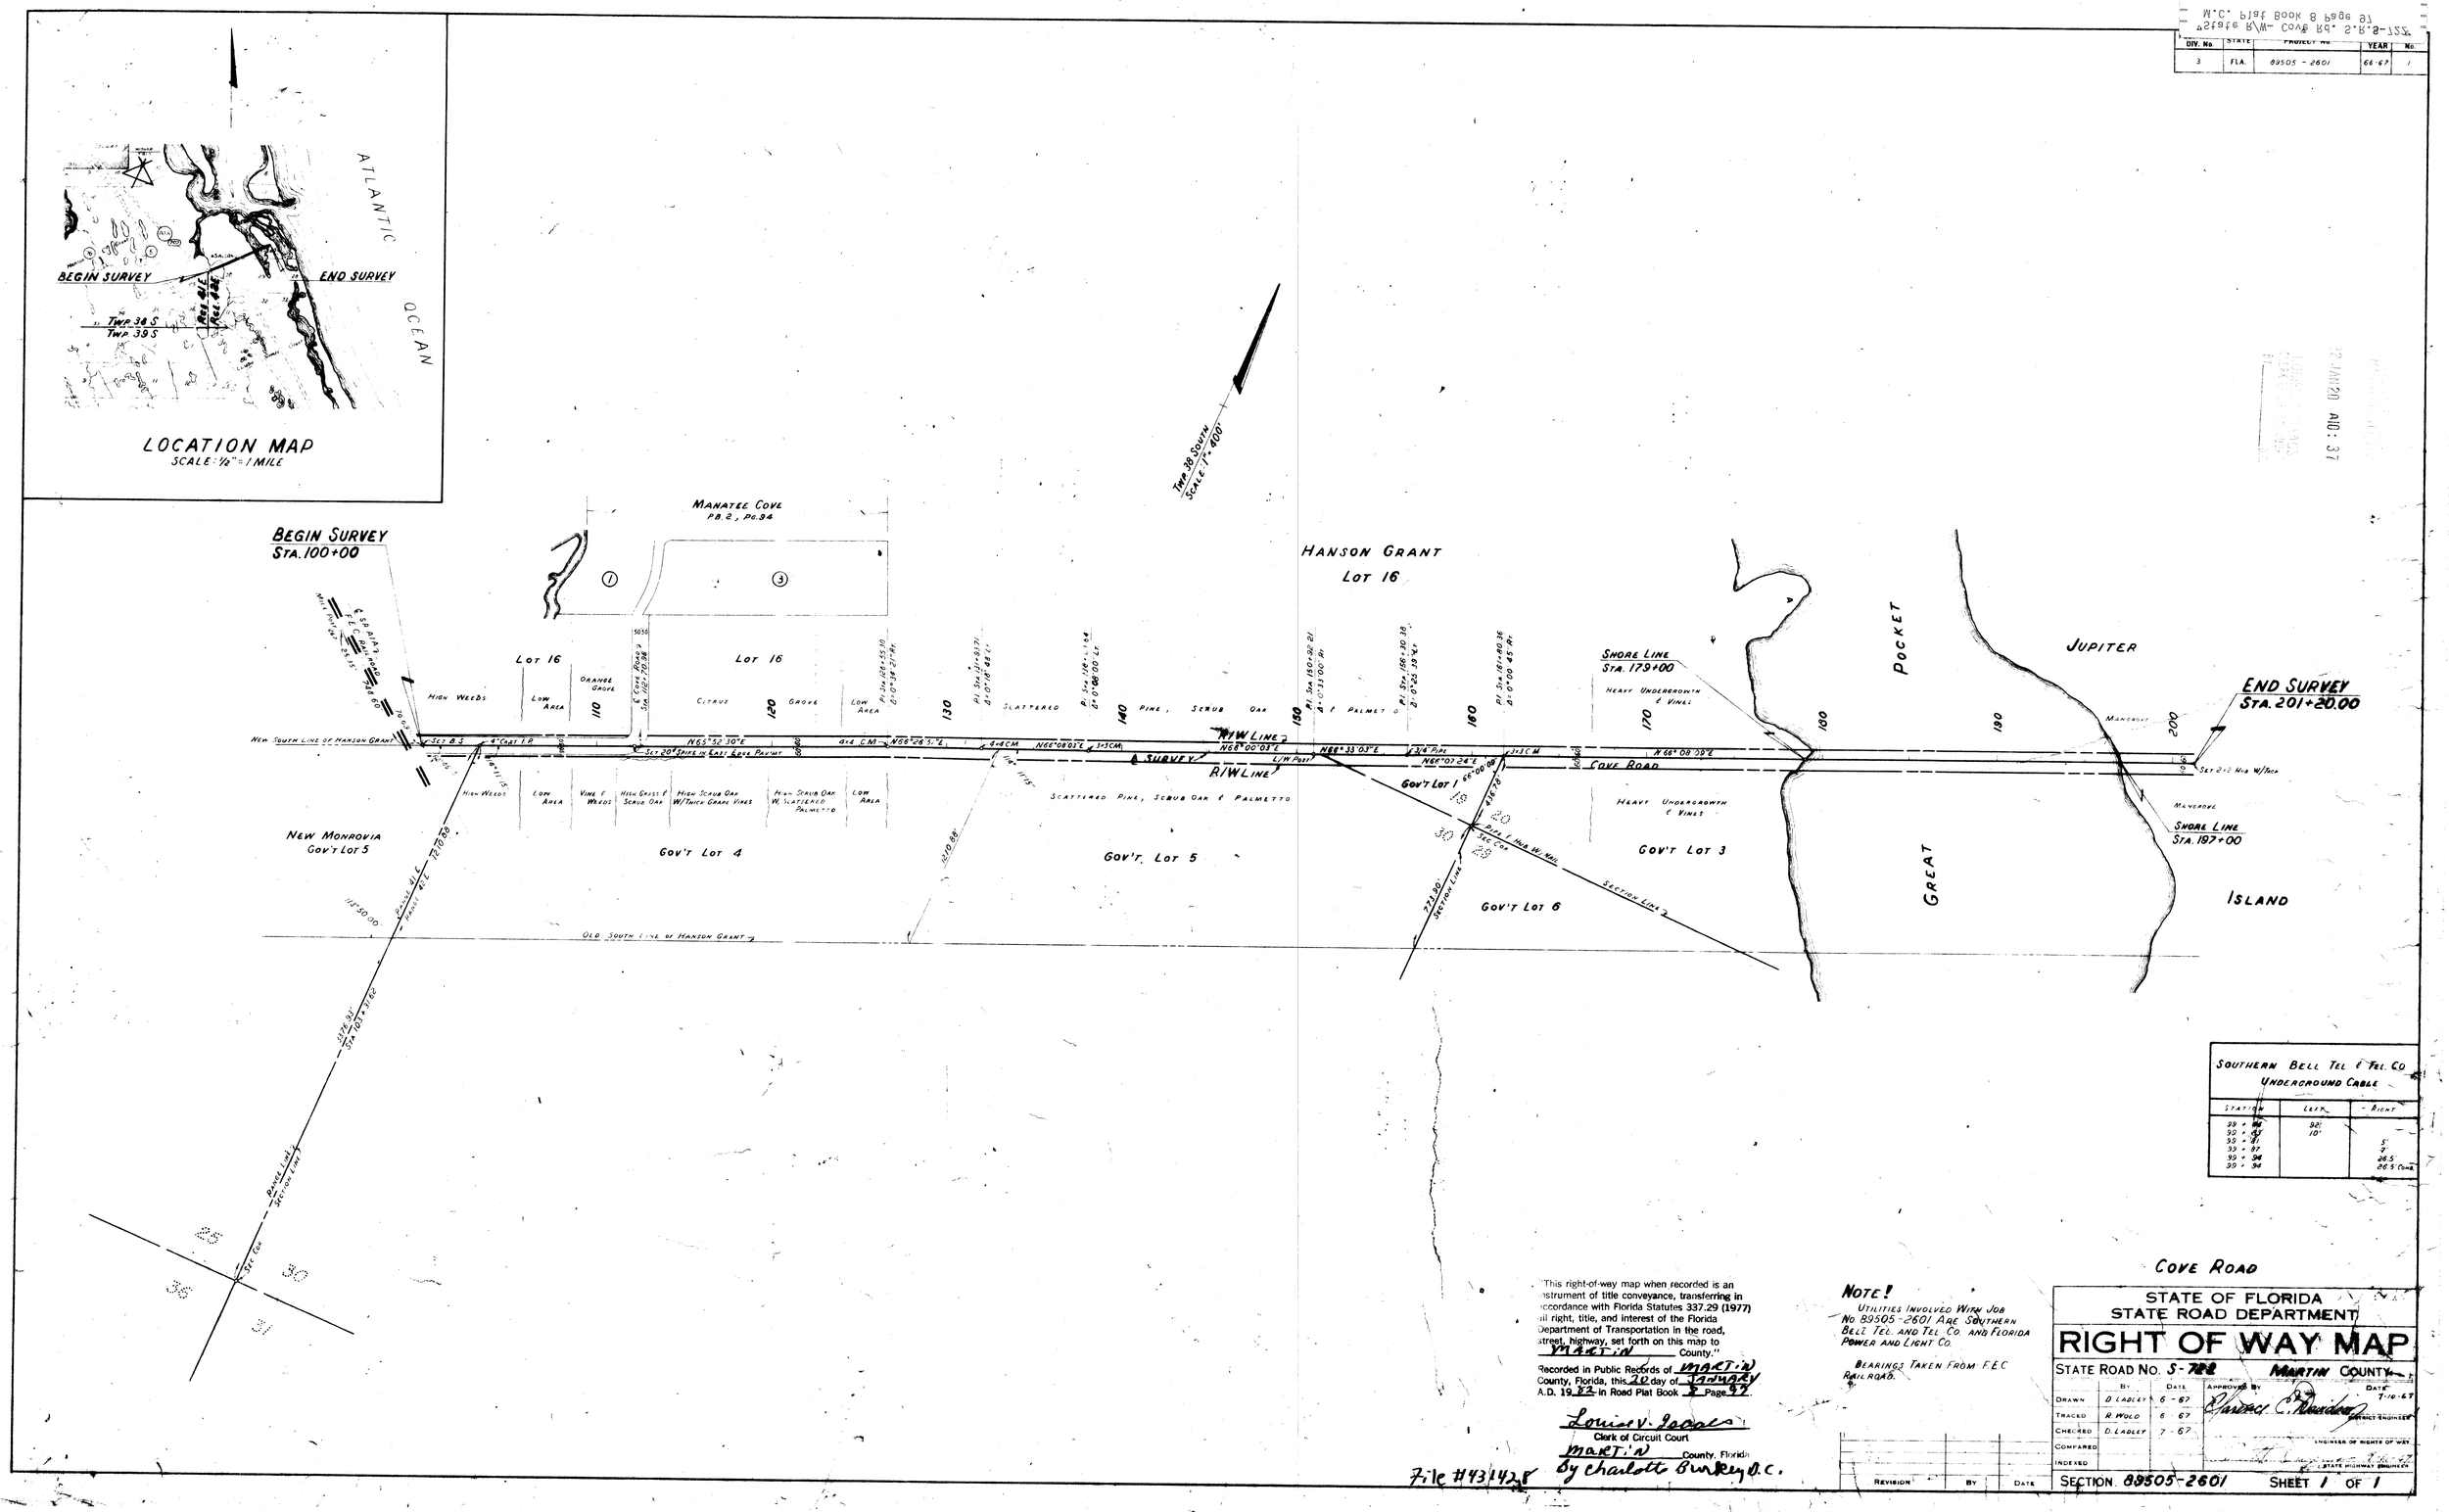

SOUTHERN BELL TEL & TEL. CO UNDERGROUND CABLE		
STATION	LEFT	RIGHT
99 + 66	92'	
99 + 83	10'	
99 + 81		5'
99 + 87		9'
99 + 94		26.5'
99 + 94		26.5' COND.

"This right-of-way map when recorded is an instrument of title conveyance, transferring in accordance with Florida Statutes 337.29 (1977) all right, title, and interest of the Florida Department of Transportation in the road, street, highway, set forth on this map to MARTIN County."

Recorded in Public Records of MARTIN County, Florida, this 20 day of JANUARY A.D. 1982 in Road Plat Book 8 Page 97.

Louise V. Isaacs
Clerk of Circuit Court
MARTIN County, Florida
By Charlotte Burkey D.C.

File #43142.8

NOTE!
UTILITIES INVOLVED WITH JOB No 89505-2601 ARE SOUTHERN BELL TEL. AND TEL. CO. AND FLORIDA POWER AND LIGHT CO.

BEARINGS TAKEN FROM F.E.C RAILROAD.

REVISION	BY	DATE

STATE OF FLORIDA
STATE ROAD DEPARTMENT

RIGHT OF WAY MAP

STATE ROAD No. S-722 MARTIN COUNTY

	BY	DATE	APPROVED BY	DATE
DRAWN	D. LADLEY	6-67	Clarence C. Davidson	7-10-67
TRACED	R. WOLD	6-67	DISTRICT ENGINEER	
CHECKED	D. LADLEY	7-67	ENGINEER OF RIGHTS OF WAY	
COMPARED				
INDEXED			STATE HIGHWAY ENGINEER	

SECTION 89505-2601 SHEET 1 OF 1