Sheet 2 of 10

FED. ROAD DIV. No.	STATE	PROJECT No.	FISCAL YEAR	SHEET No.
3	FLA.	89001-2502	66	2

SCALE - 1" = 400'

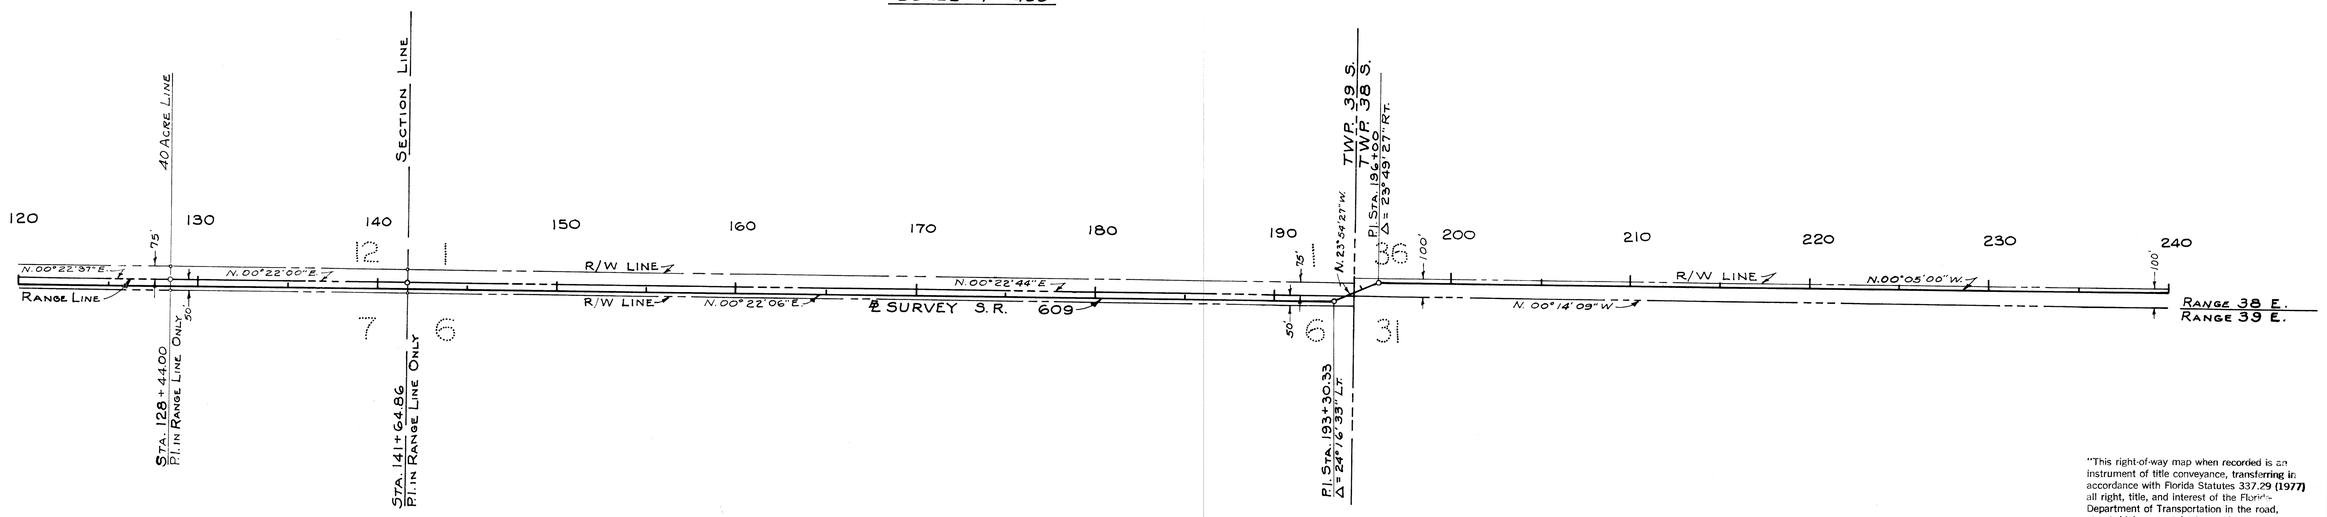

"This right-of-way map when recorded is an instrument of title conveyance, transferring in accordance with Florida Statutes 337.29 (1977) all right, title, and interest of the Florida Department of Transportation in the road, street, highway, set forth on this map to _____ County."

Recorded in Public Records of _____ County, Florida, this ____ day of _____ A.D. 19____ in Road Plat Book 8 Page 100.

_____
Clerk of Circuit Court
_____ County, Florida

TWP. 38 S.
SCALE - 1" = 400'

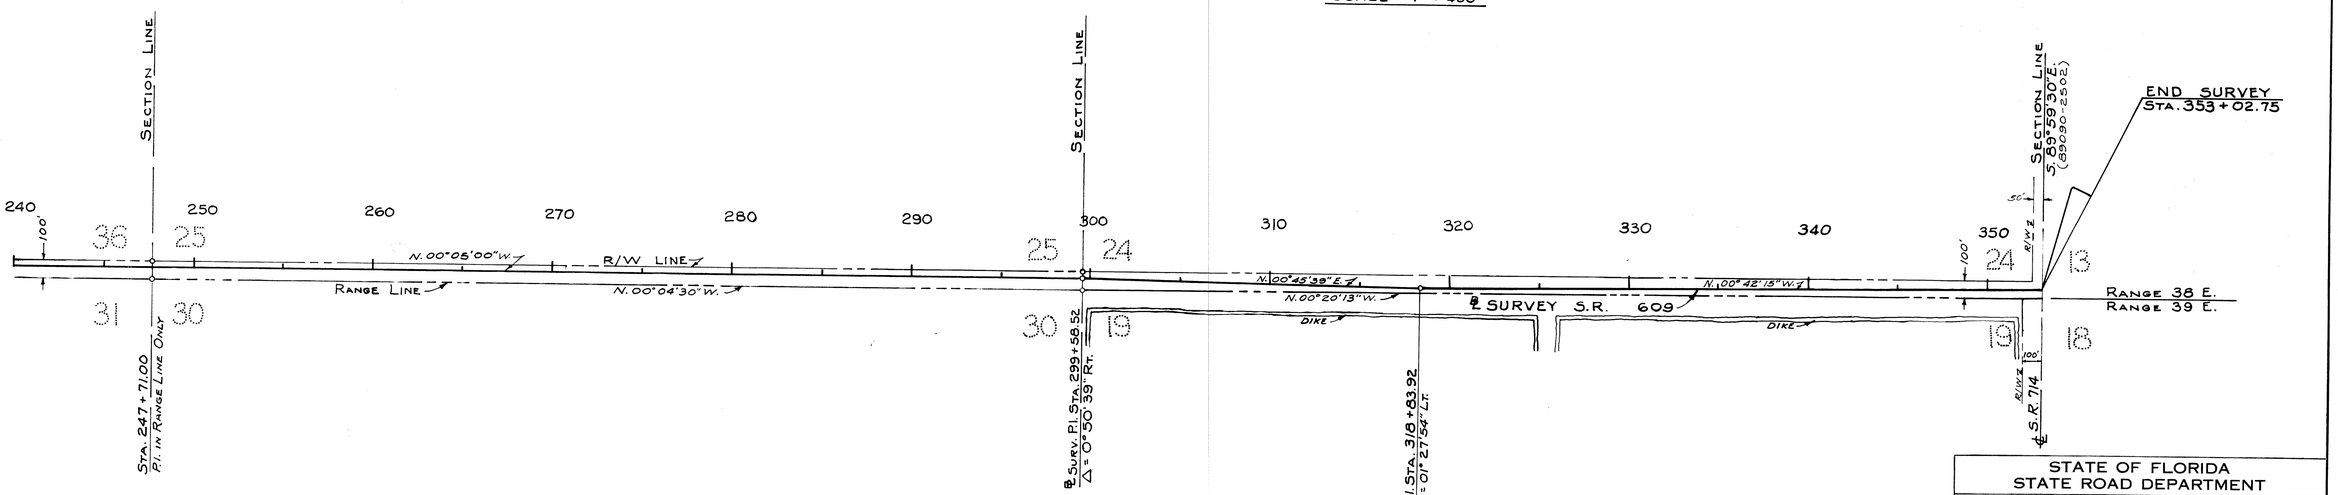

STATE OF FLORIDA
STATE ROAD DEPARTMENT

RIGHT OF WAY MAP

STATE ROAD No. 609 MARTIN COUNTY

	BY	DATE
DRAWN	L.W.M.	11-66
TRACED	L.W.M.	11-66
CHECKED	D.R.L.	11-66
COMPARED		
INDEXED		

APPROVED BY _____ DATE 12-12-66
DISTRICT ENGINEER

APPROVED _____ DATE 12-12-66
ENGINEER OF RIGHTS OF WAY

_____
STATE HIGHWAY ENGINEER

REVISION	BY	DATE

SECTION 89001-2502 SHEET 2 OF 10

JACKSONVILLE