Sheet 5 of 10

FED. ROAD DIV. No.	STATE	PROJECT No.	FISCAL YEAR	SHEET No.
3	FLA.	89001-2502	'66	5

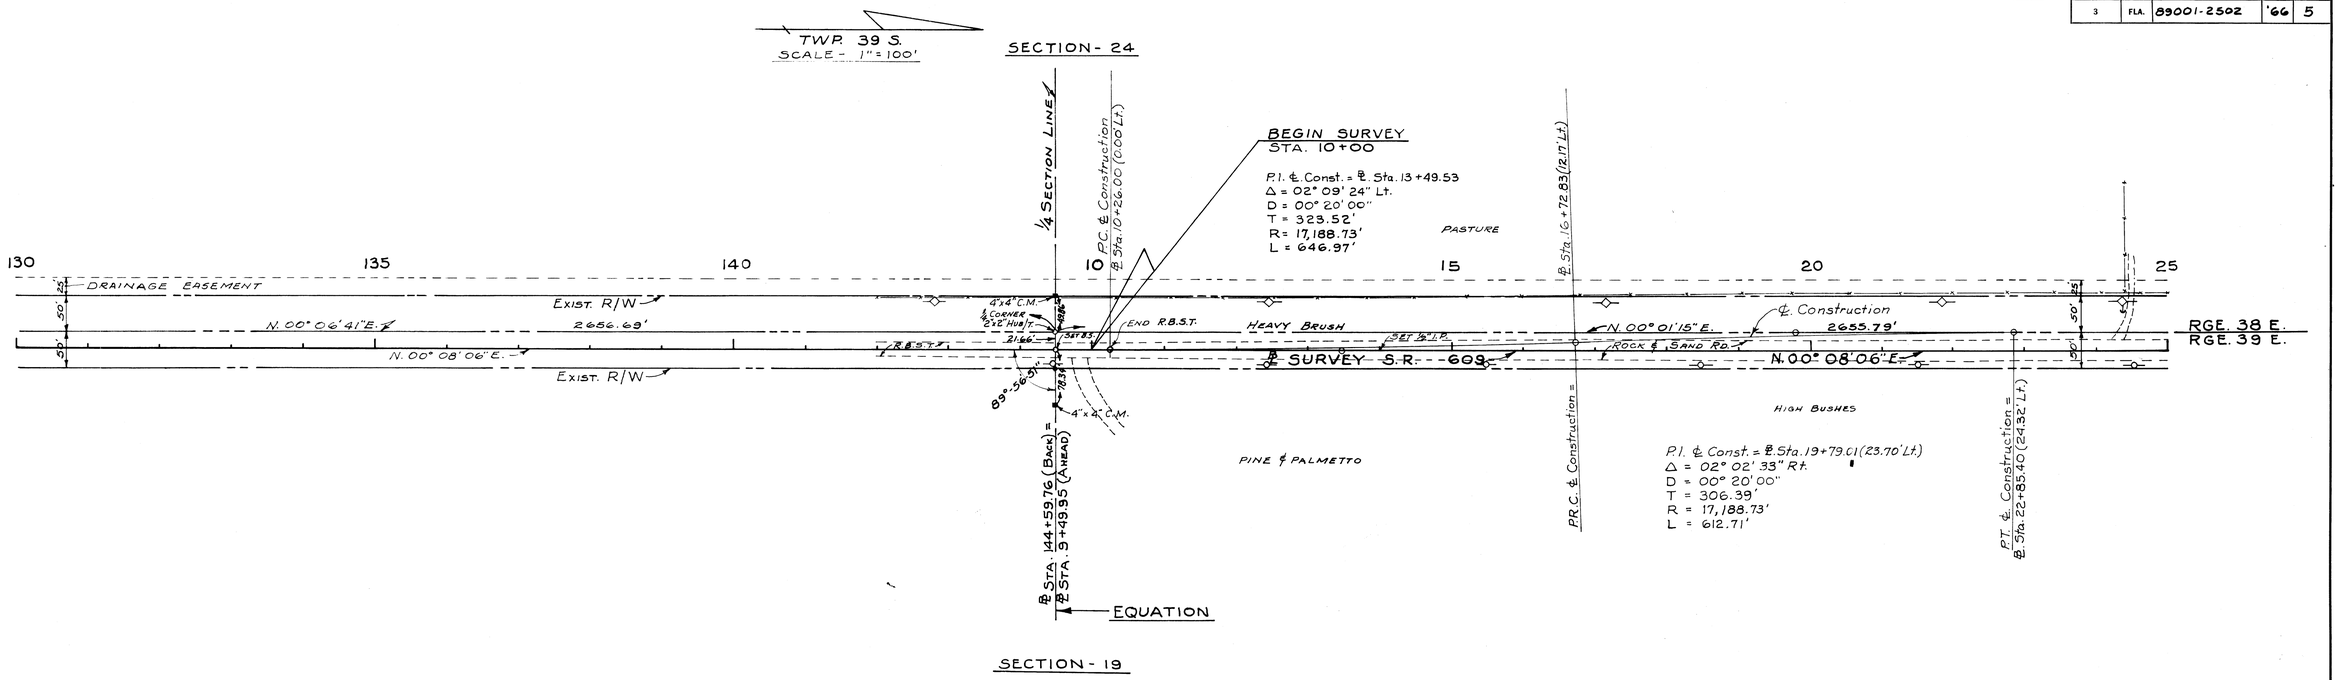

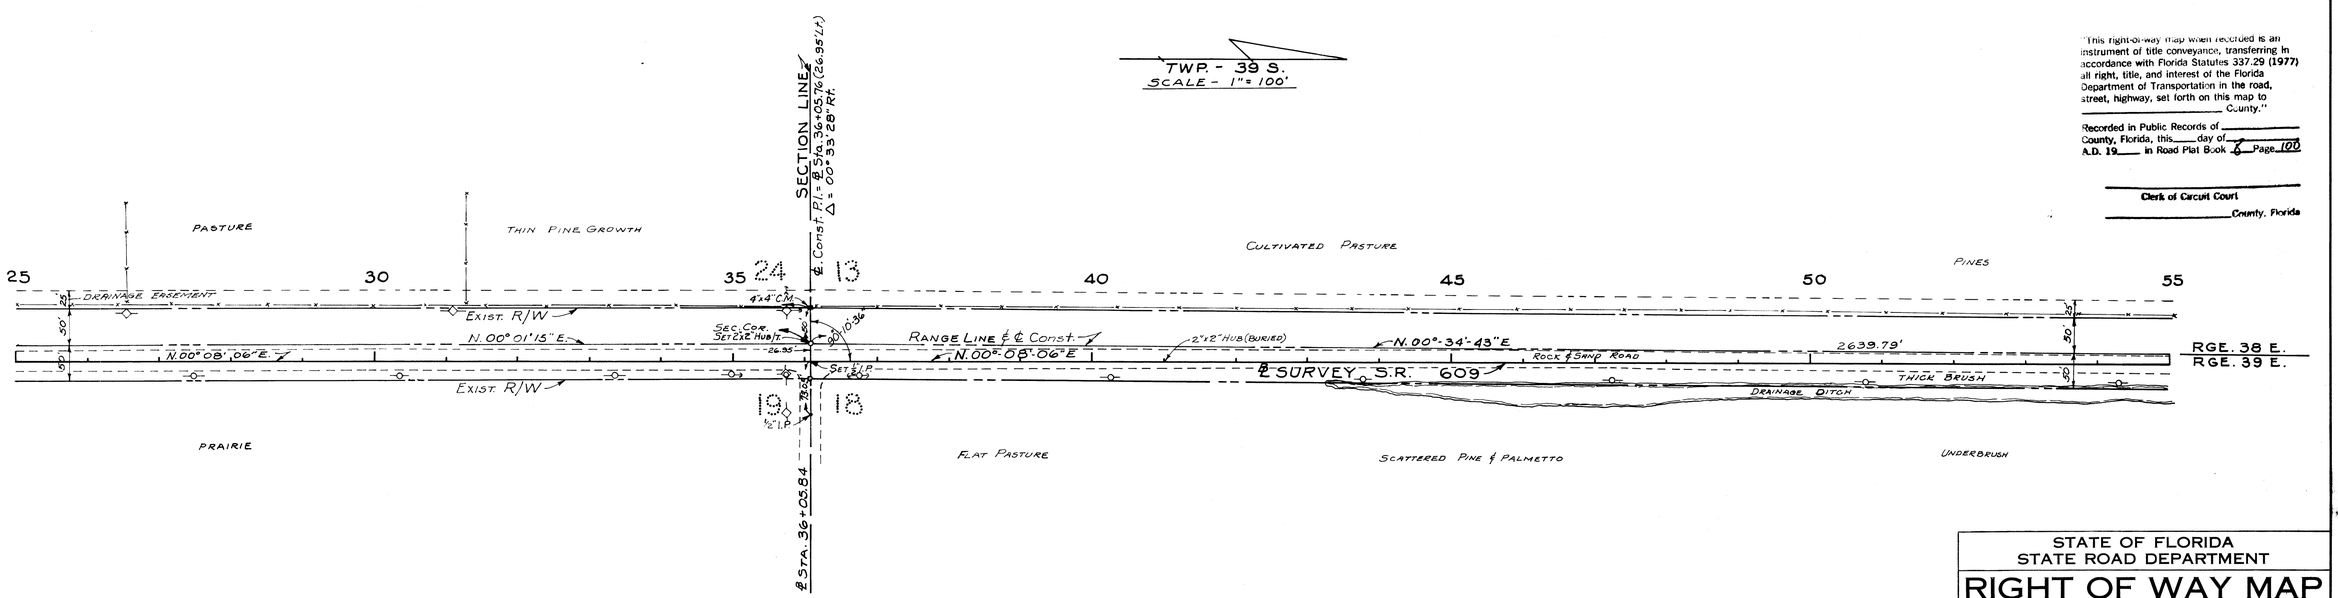

"This right-of-way map when recorded is an instrument of title conveyance, transferring in accordance with Florida Statutes 337.29 (1977) all right, title, and interest of the Florida Department of Transportation in the road, street, highway, set forth on this map to _____ County."

Recorded in Public Records of _____ County, Florida, this ___ day of _____ A.D. 19___ in Road Plat Book 8 Page 100

Clerk of Circuit Court

_____ County, Florida

STATE OF FLORIDA
STATE ROAD DEPARTMENT

RIGHT OF WAY MAP

STATE ROAD No. 609 MARTIN COUNTY

	By	Date	Approved By	Date
Drawn	D.R.L. L.W.M.	11-66		12-12-66
Traced	L.W.M.	11-66	District Engineer	
Checked	D.R.L.	11-66		12-12-66
Compared			Engineer of Rights of Way	
Indexed			State Highway Engineer	

Revision	By	Date

SECTION 89001-2502 SHEET 5 OF 10