UNRECORDED SURVEY MAP OF

CAROLINA TRAILER HOMESITES

Showing a Division of Tracts 57, 58, & 59 Section 2,
T 38 S, R 40 E, Palm City, Fla. Plat No. 1, Martin Co.
Records of Palm Beach County, Florida, now

MARTIN COUNTY, FLORIDA.

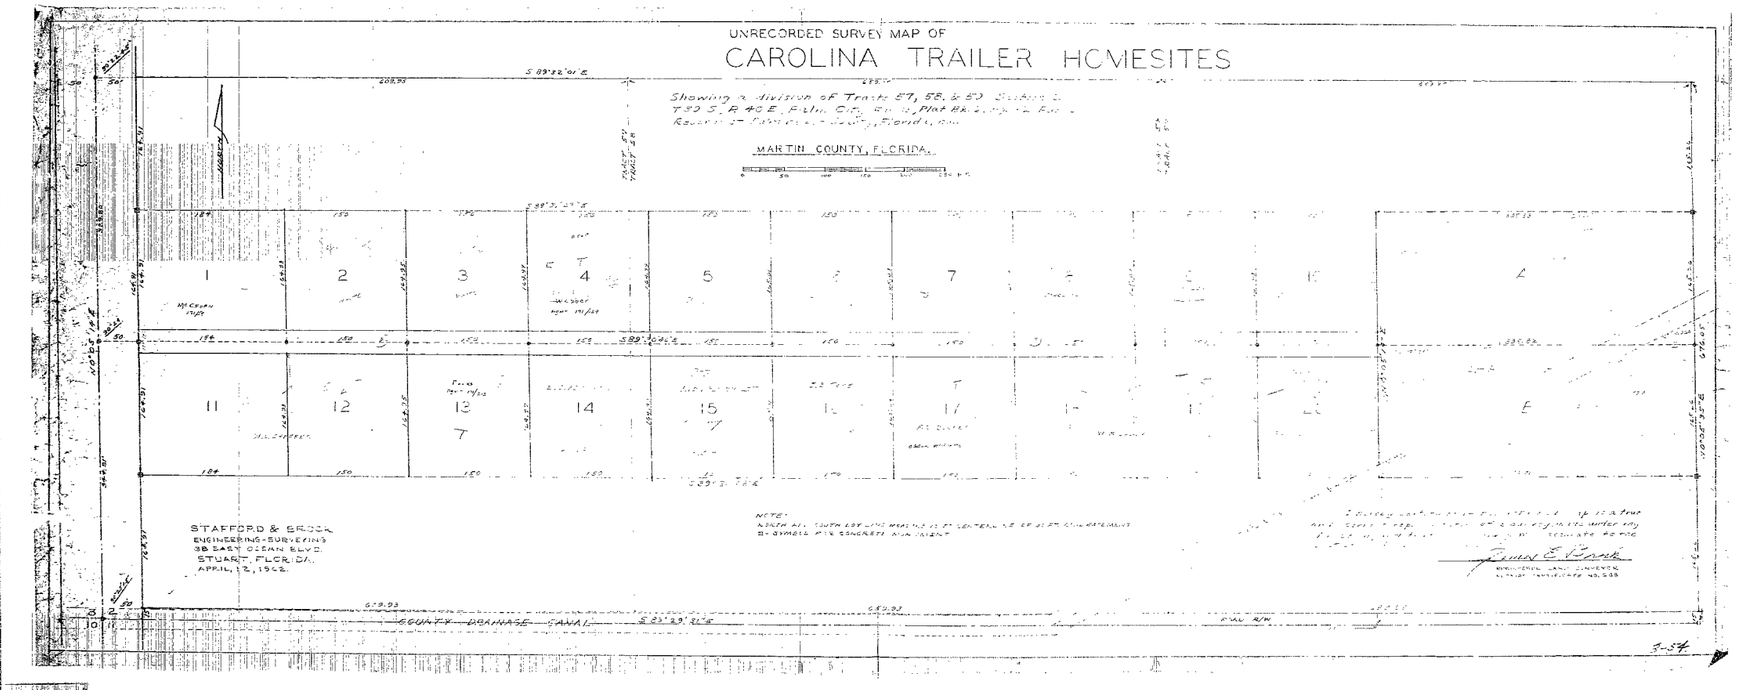

STAFFORD & BROCK
ENGINEERING-SURVEYING
38 EAST OCEAN BLVD.
STUART, FLORIDA.
APRIL 12, 1962.

NOTES:
1. NEW ALL SOUTH LOT LINES MARKED ⊥ TO CENTERLINE OF EASEMENT
2. ○ SYMBOL 4" CONCRETE MON. SET

I HEREBY CERTIFY THAT THIS PLAT IS A TRUE AND CORRECT REPRESENTATION OF A SURVEY MADE UNDER MY DIRECTION AND SUPERVISION AND THAT SAID SURVEY IS ACCURATE TO THE BEST OF MY KNOWLEDGE AND BELIEF.

Frank E. Brock
REGISTERED LAND SURVEYOR
FLORIDA CERTIFICATE NO. 535

26-1