NOTE: Elevations are shown as -10.0 or as 10.0 and are referenced to an assumed elevation of 10.00 on the manhole top shown below right.

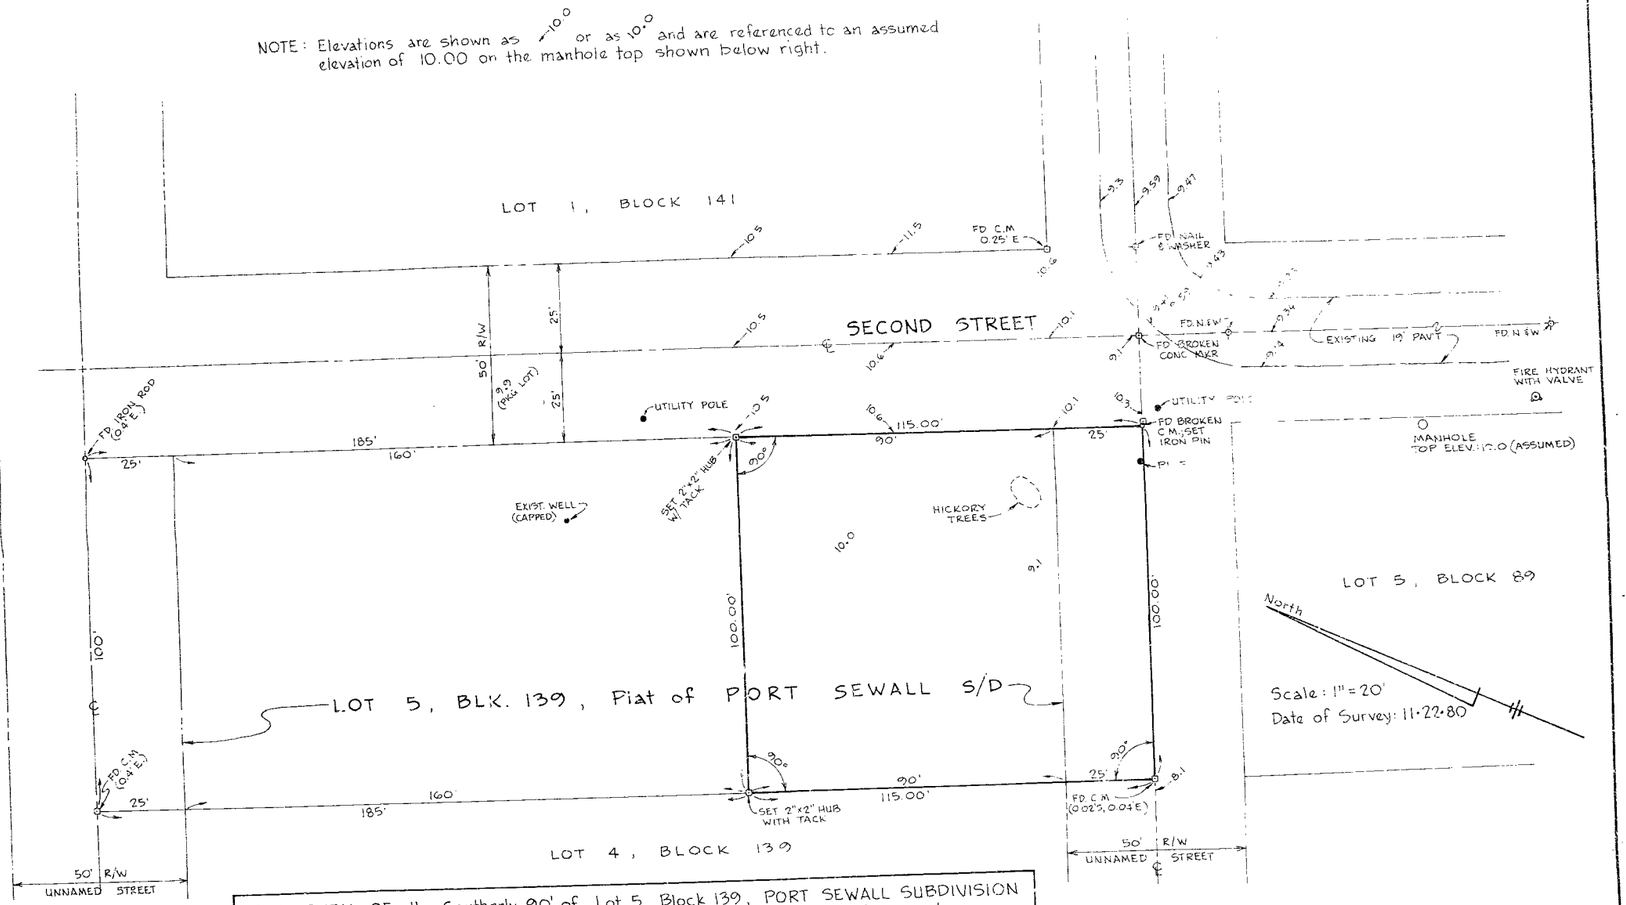

A SURVEY OF the Southerly 90' of Lot 5, Block 139, PORT SEWALL SUBDIVISION as recorded in Plat Bk. 3, Page 8, Palm Beach (now Martin) County, Fla., public records; TOGETHER WITH the Northerly ½ of that part of an unnamed 50 foot wide street between Lot 5, Block 139 and Lot 5, Block 89.

15:1

I hereby certify that the plat shown hereon is a true and correct representation of a survey made by me and that said survey is accurate to the best of my knowledge and belief, and that, unless otherwise shown, there are no encroachments.

Arthur Speedy

Arthur Speedy, Registered Land Surveyor
Florida Certificate No. 3343

TOLERANCES	REVISIONS			MAP OF SURVEY		
(EXCEPT AS NOTED)	NO.	DATE	BY	Part of Lot 5 Block 139 PORT SEWALL S/D		
...MAL	1					
	2					
FRACTIONAL	3			DRAWN BY A.S.	SCALE 1"=20'	MATERIAL
	4			CHK'D	DATE 11-26-80	DRAWING NO.
ANGULAR	5			TRACED	APP'D	One of One